

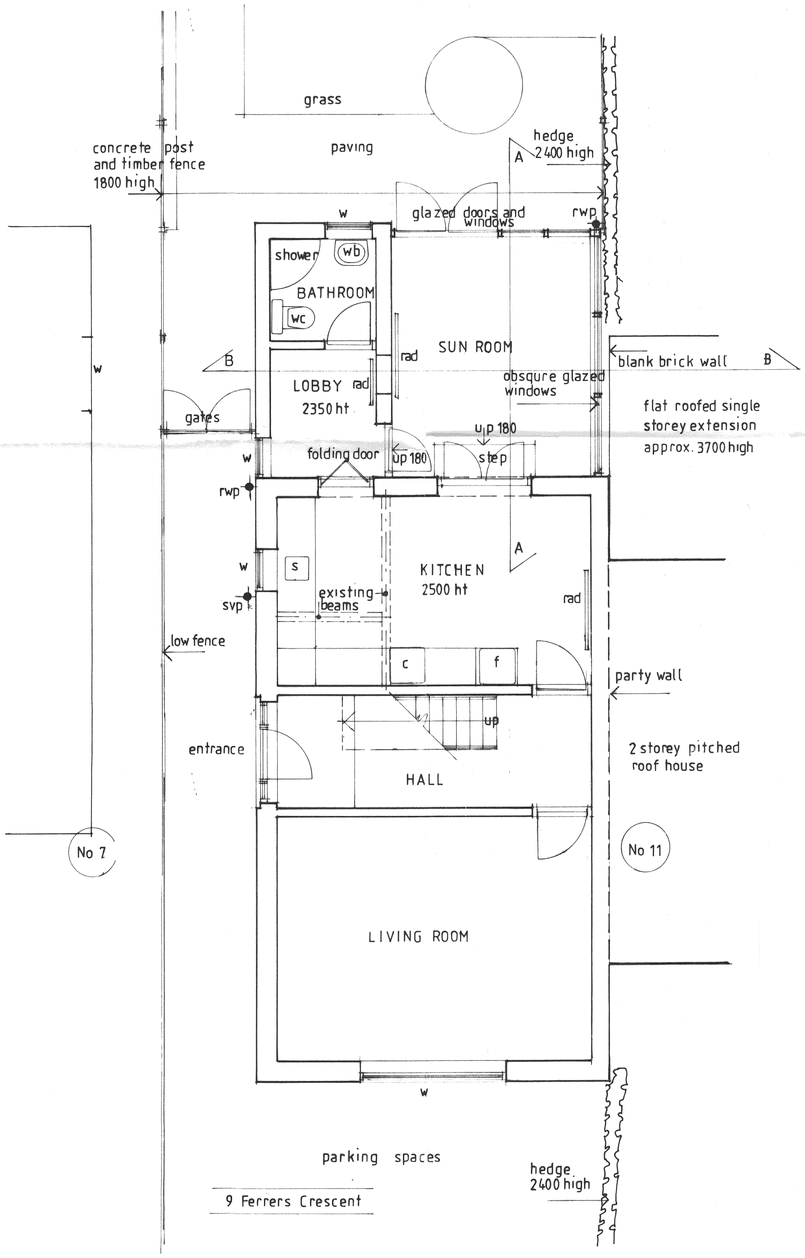

GROUND FLOOR PLAN



SOUTH EAST ELEVATION

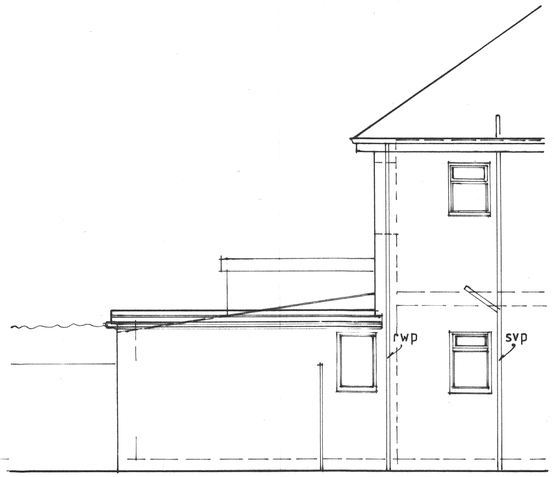

NORTH EAST ELEVATION

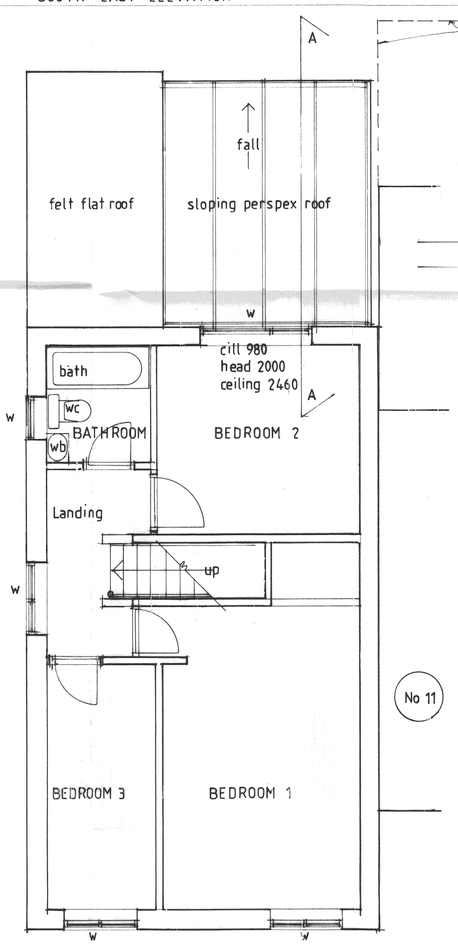

FIRST FLOOR PLAN

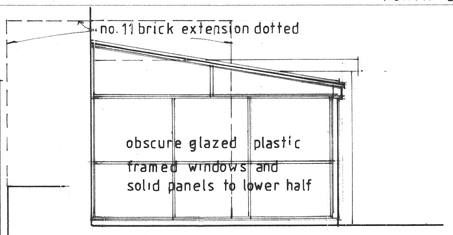

SOUTH WEST ELEVATION

SECTION A-A

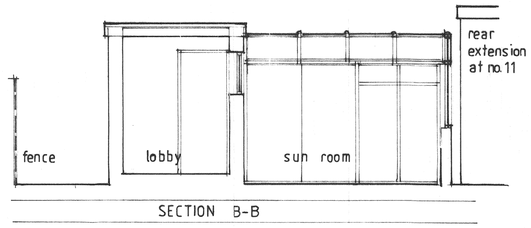

SECTION B-B

A South West Elevation added 03/11/2021

SCALE 1:50 **DRN.** BAH

DATE 17-10-2021 **REV.** A

DRAWING NO. 01
Existing Plans Sections and Elevations

JOB NO. 2134
Extension to 9 Ferrers Crescent,
Duffield,
Derbyshire.
DE56 4DH.
For Ying Qian & Fei Shao

BRAYSHAW HARRISON PARTNERSHIP

CHARTERED ARCHITECTS

WREN HOUSE, 3THE DELL, ASHGATE,
CHESTERFIELD, DERBYSHIRE.S40 4DL
TELEPHONE: 07767302055
E MAIL brianthedell@btinternet.com