
Revision			Date
REV	A	Red Line Amended	04.11.2021 JC

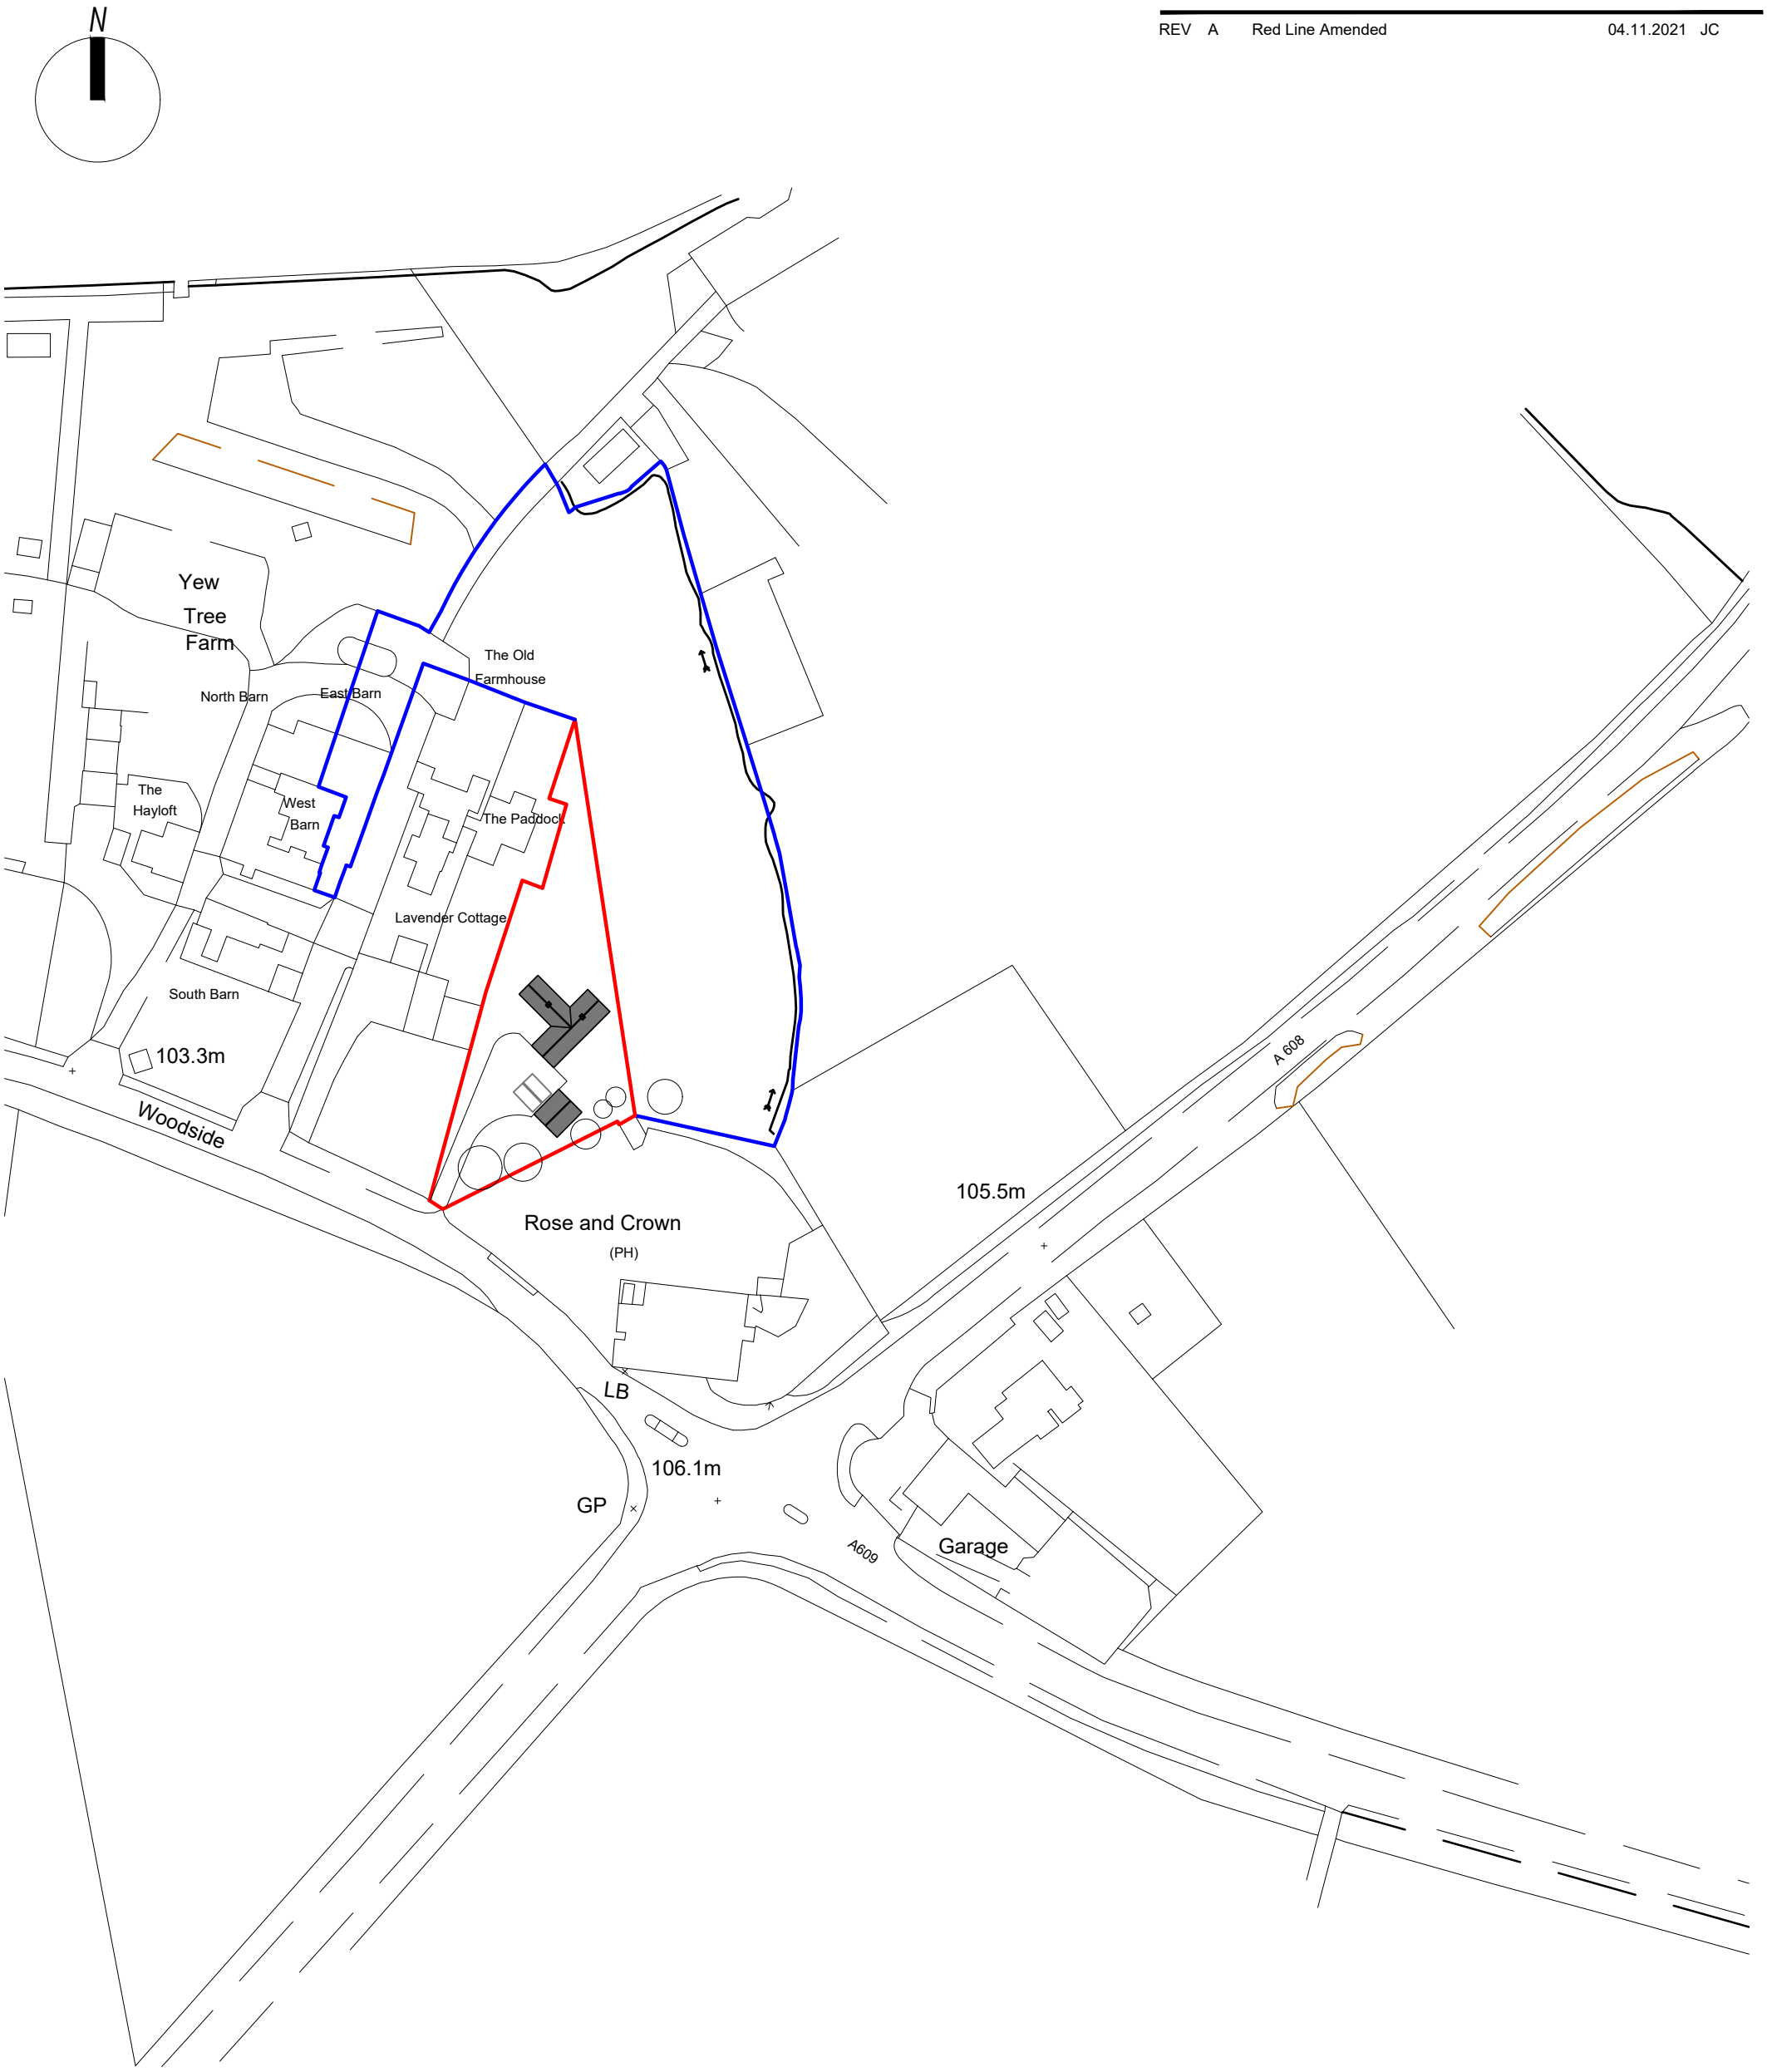

KEY

Application Site Area = 1725 m²

Land also in applicant's ownership - 4484m²

25m SCALE 1:1250

PlanningDesign

Second Floor, Suite 3
Woburn House
Vernon Gate
Derby
DE1 1UL

Tel: 01332 347 371

E-mail: info@planningdesign.co.uk
www.planningdesign.co.uk

PROJECT DESCRIPTION: Outline Application for New Dwelling on Land at Yew Tree Farm	
DRAWING TITLE: SLP	
DRAWN BY: JC	CHECKED BY: MK
CLIENT: Mr Wood	DRAWING NUMBER: 001 / REVISION: A
	SCALE: 1:1250 @ A3 / DATE: October 2021
STATUS: PLANNING	DRAWING REF: 3531- 001

© COPYRIGHT EXISTS ON THE DESIGNS AND INFORMATION SHOWN ON THIS DRAWING : The Contractor must verify all dimensions on site before making shop drawings or commencing work of any kind. No dimensions to be scaled from this drawing. Architect to be notified of any discrepancies in dimensions immediately