
0 2 4 6 8 10

1:200 (For Guidance Only)

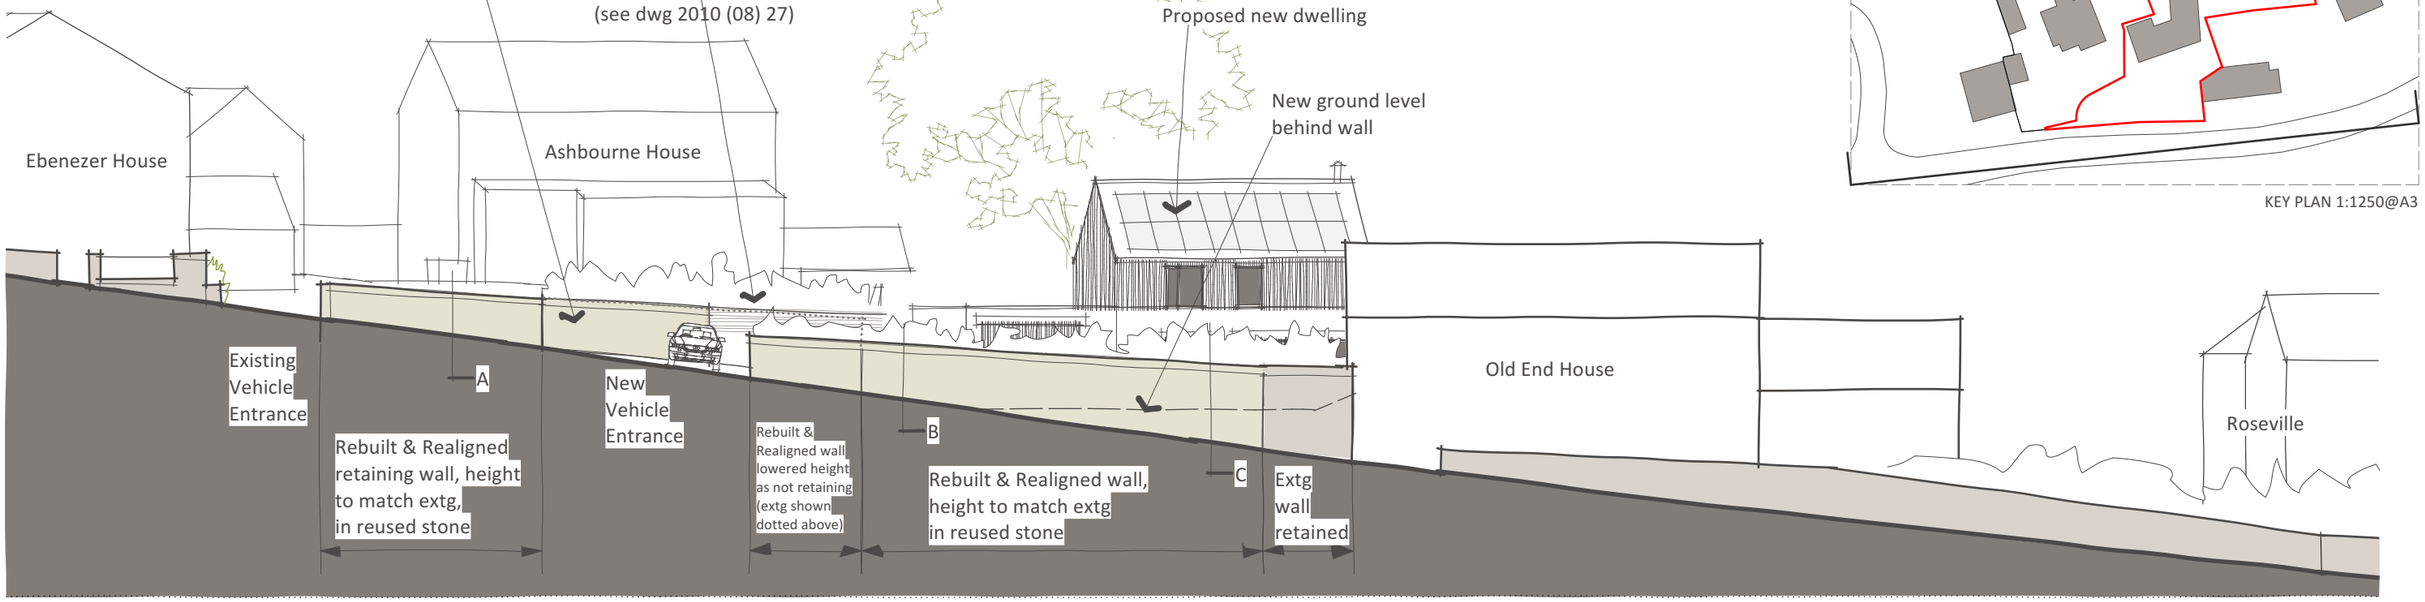

KEY PLAN 1:1250@A3


STREET SCENE ELEVATION, AS PROPOSED




EXISTING COURSED STONE WALL
As proposed for Detail A




EXISTING RANDOM STONE WALL
As proposed for Details B and C

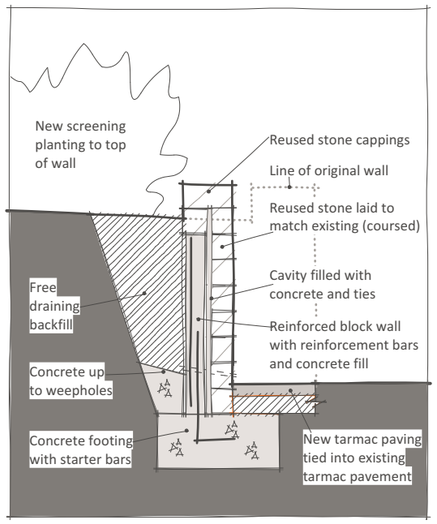

NEW BOUNDARY / RETAINING WALL DETAIL A
Indicative and subject to structural engineers input

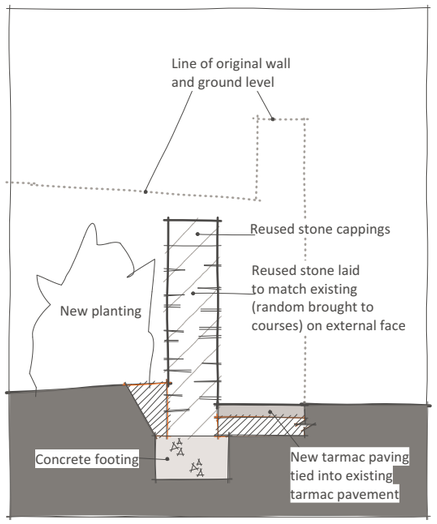

NEW BOUNDARY WALL DETAIL B
Indicative and subject to structural engineers input

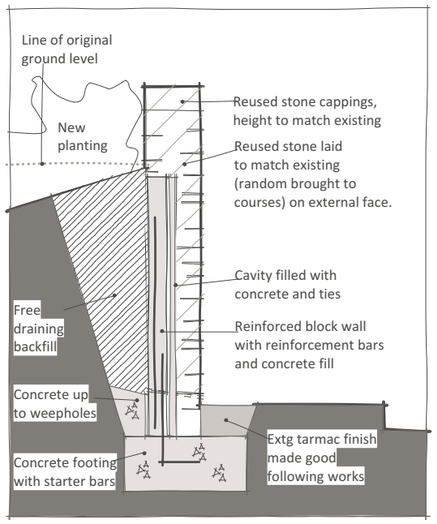

NEW BOUNDARY / RETAINING WALL DETAIL C
Indicative and subject to structural engineers input

Rev	Date	Comments	Drawn
A	05 11 21	Planning issue	HH

RIBA WORKSTAGE / STATUS **3 / Planning**

James Boon Architects
RIBA Chartered Practice

T 01629 343059
E studio@jamesboonarchitects.co.uk
W www.jamesboonarchitects.co.uk
S @JBoonArchitects

Cromford Creative, Cromford Mills, Mill Lane, Cromford, Derbys, DE4 3RQ

PROJECT
New Dwelling
Land at Ashbourne House
Crich

CLIENT
Alan Smith and Julia Seaton

TITLE
Streetscene Elevation & Walls As Proposed

SCALE	1:200@A3	DATE	Oct 2021
DRAWN	JB	CHECKED	JMS

PROJECT NO.	DWG NO.	REV NO.	DWG SIZE
2010	(08)23	A	A3

© This drawing and the building works depicted are the copyright of the Architect and may not be reproduced except with written consent. All contractors must visit the site and be responsible for taking and checking all dimensions relative to their work. The Architects are to be advised of any variation between drawings and site conditions. Scale bar on drawing is for guidance only. Do not scale off drawings. All dimensions to be checked on site. Drawings up to RIBA Workstage 3 and below are not suitable for construction, while Workstage 4 is only suitable if status is marked Construction.