

This drawing is the property of Ward Design. No reproduction or redistribution of this drawing shall be permitted in any form, whether by electronic, photocopying or other means, without the prior written consent by Ward Design.

NOTES:


0 1 2 3 4 5m
SCALE 1:100

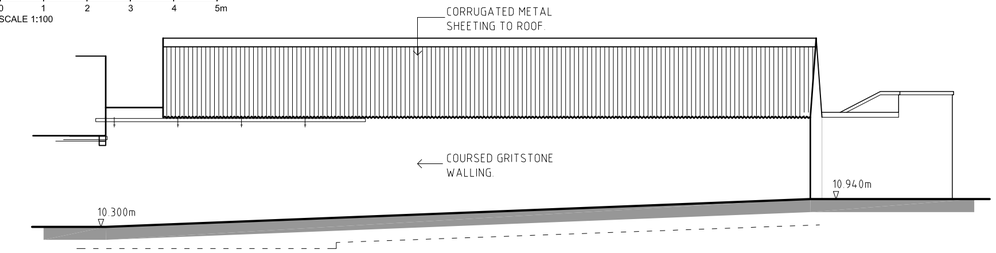


North East Elevation

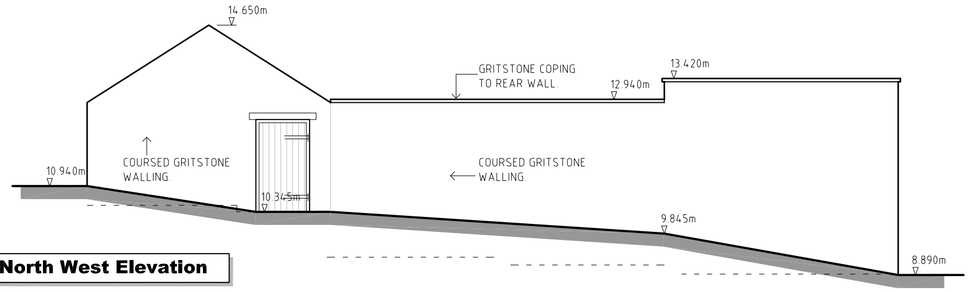


North West Elevation

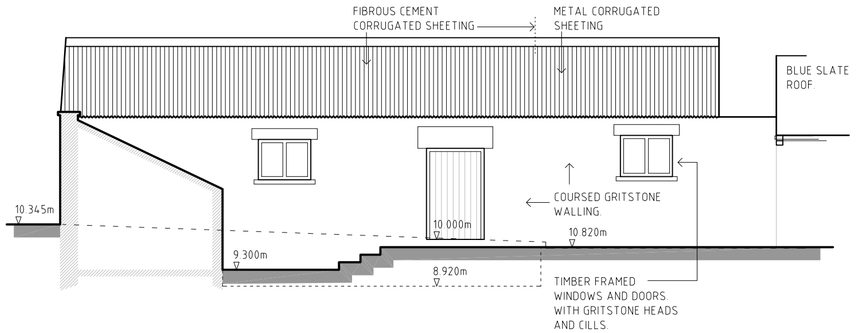


South West Elevation

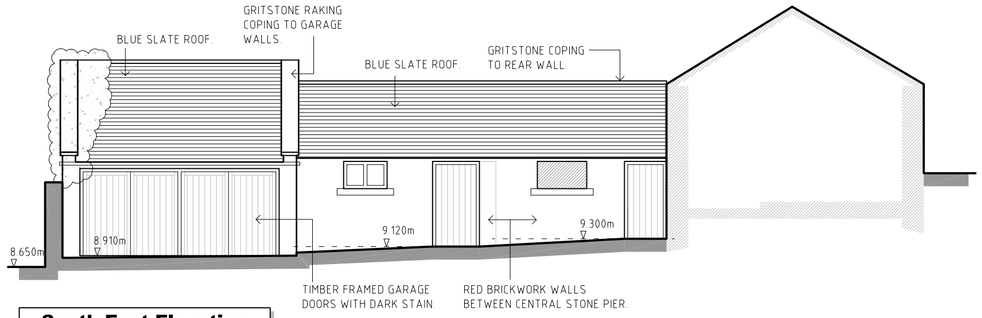

South East Elevation

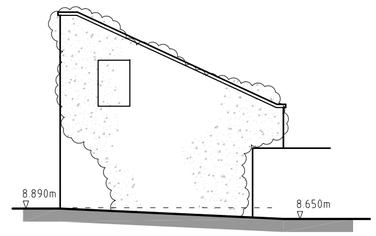

South West Elevation

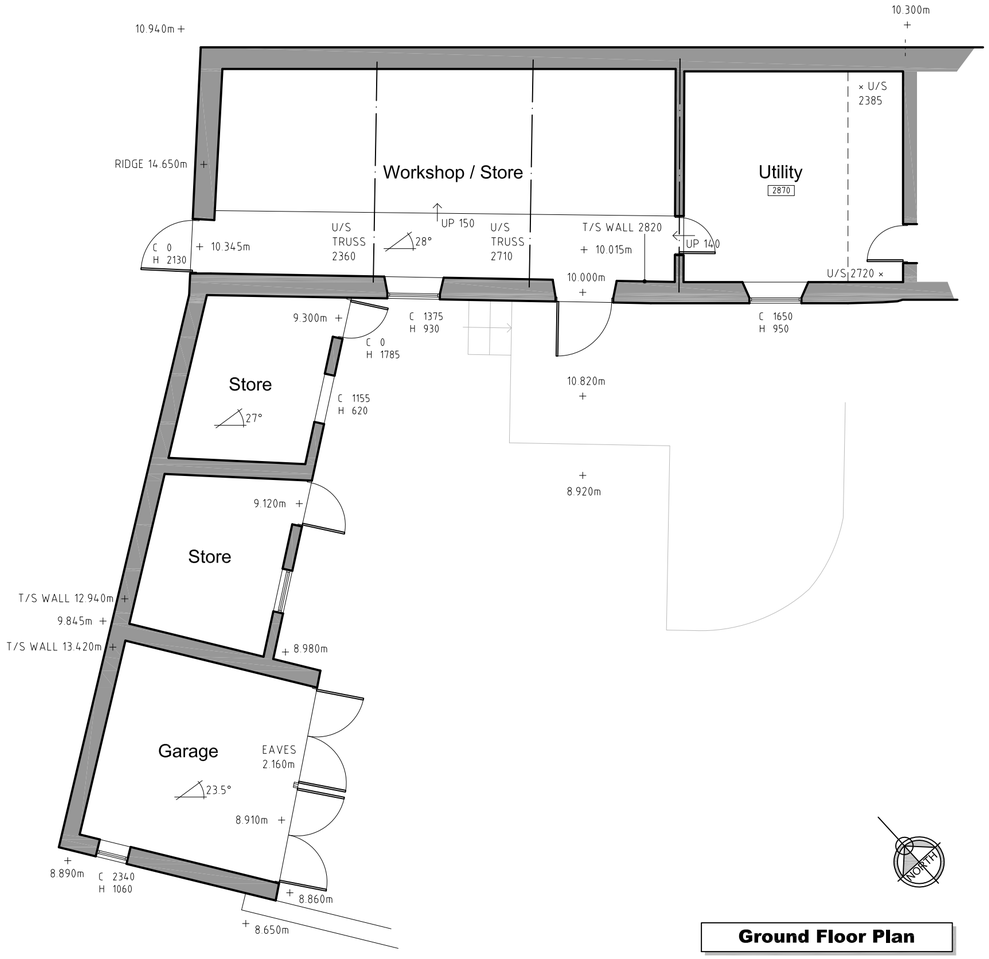

Ground Floor Plan

REVISIONS:

WARD DESIGN
ARCHITECTURAL SERVICES
93 MOORHALL, BAKEWELL, DERBYSHIRE. DE45 1FP
T: 01629 814966 **M**: 07590 060 864 **E**: dan@dtward.co.uk

PROJECT
Holly Bush Farm, Moorwood Moor.

CLIENT
Mr & Mrs Skidmore.

DRAWING
Existing Plans & Elevations.

DRAWING NO:	REVISION:	SCALE:	SHEET:	DATE:
1507/03		1:100	A2	10/2020