




FRONT ELEVATION
(South-West) *Scale 1:100*

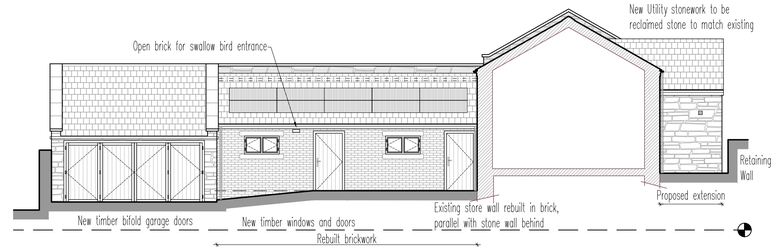


SIDE ELEVATION
(South-East)

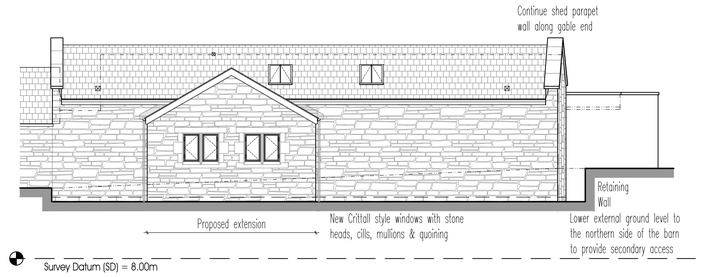


REAR ELEVATION
(North-East)

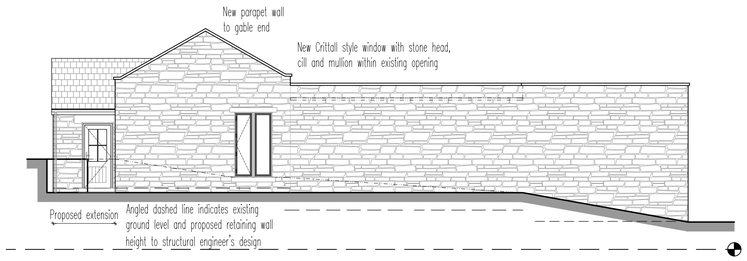

SIDE ELEVATION
(North-West)

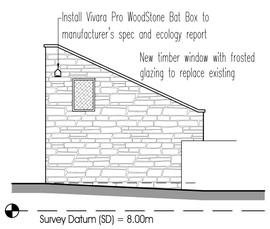

GARAGE SIDE ELEVATION
(South-West)

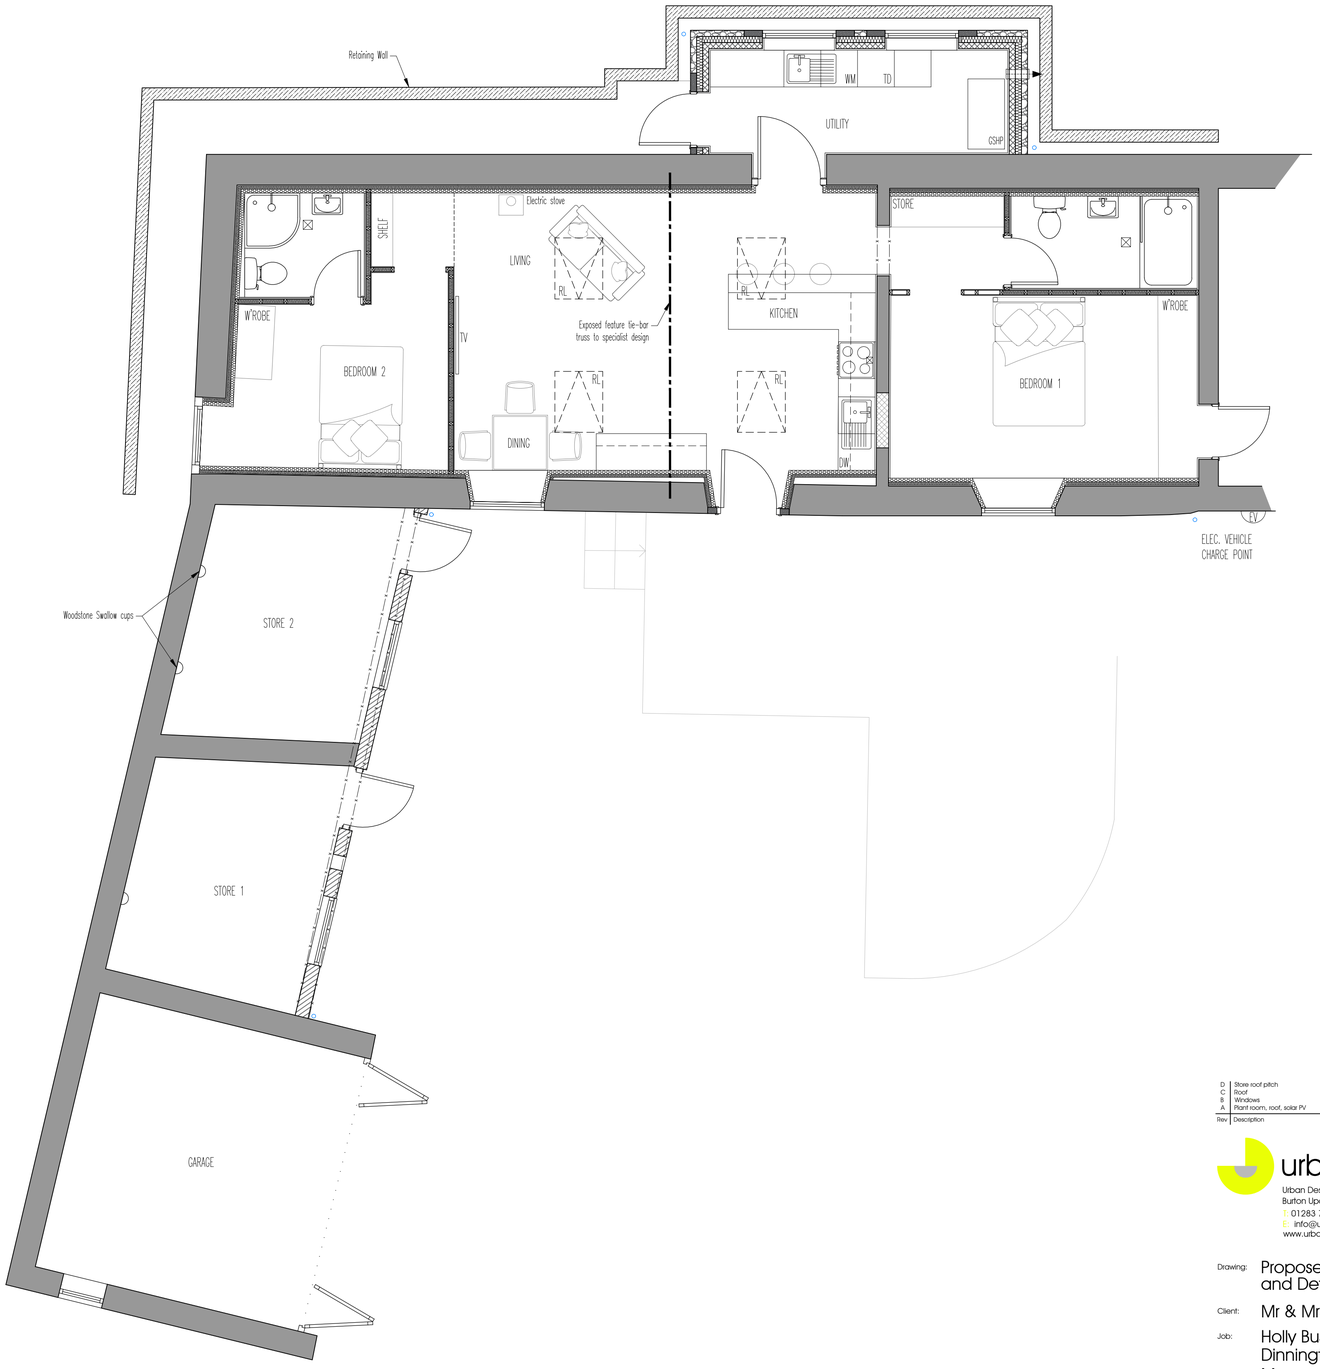

FLOOR PLAN
Scale 1:50

NOTES:
Figured dimensions must be taken in preference to scaled dimensions and any discrepancies must be refereed to Urban Designs Ltd immediately.
Contractors, subcontractors and suppliers must verify all dimensions on site before commencing any work or making any workshop drawings.
Any indication of services is approximate only and full investigation should be carried out on site prior to commencing the works.
© Urban Designs Ltd.

Rev	Description	Date
D	Store roof pitch	05.11.21
C	Roof	02.11.21
B	Windows	22.06.21
A	Plant room, roof, solar PV	09.06.21

urbandesigns
Urban Designs Ltd | Suite 6 | Anson Court | Horninglow Street
Burton Upon Trent | Staffordshire | DE14 1NG
T: 01283 763763 M: 07930 604427 F: 0845 0099 763
E: info@urban-designs.co.uk
www.urban-designs.co.uk

Drawing: Proposed Sections and Details
Client: Mr & Mrs Skidmore
Job: Holly Bush Farm, Dinnington Lane, Moorwood Moor, South Wingfield
Scale: As shown @A1
Drawn By: RL
Date: Nov 2021
Checked By: AR
Drawing No.
2021_684_004D