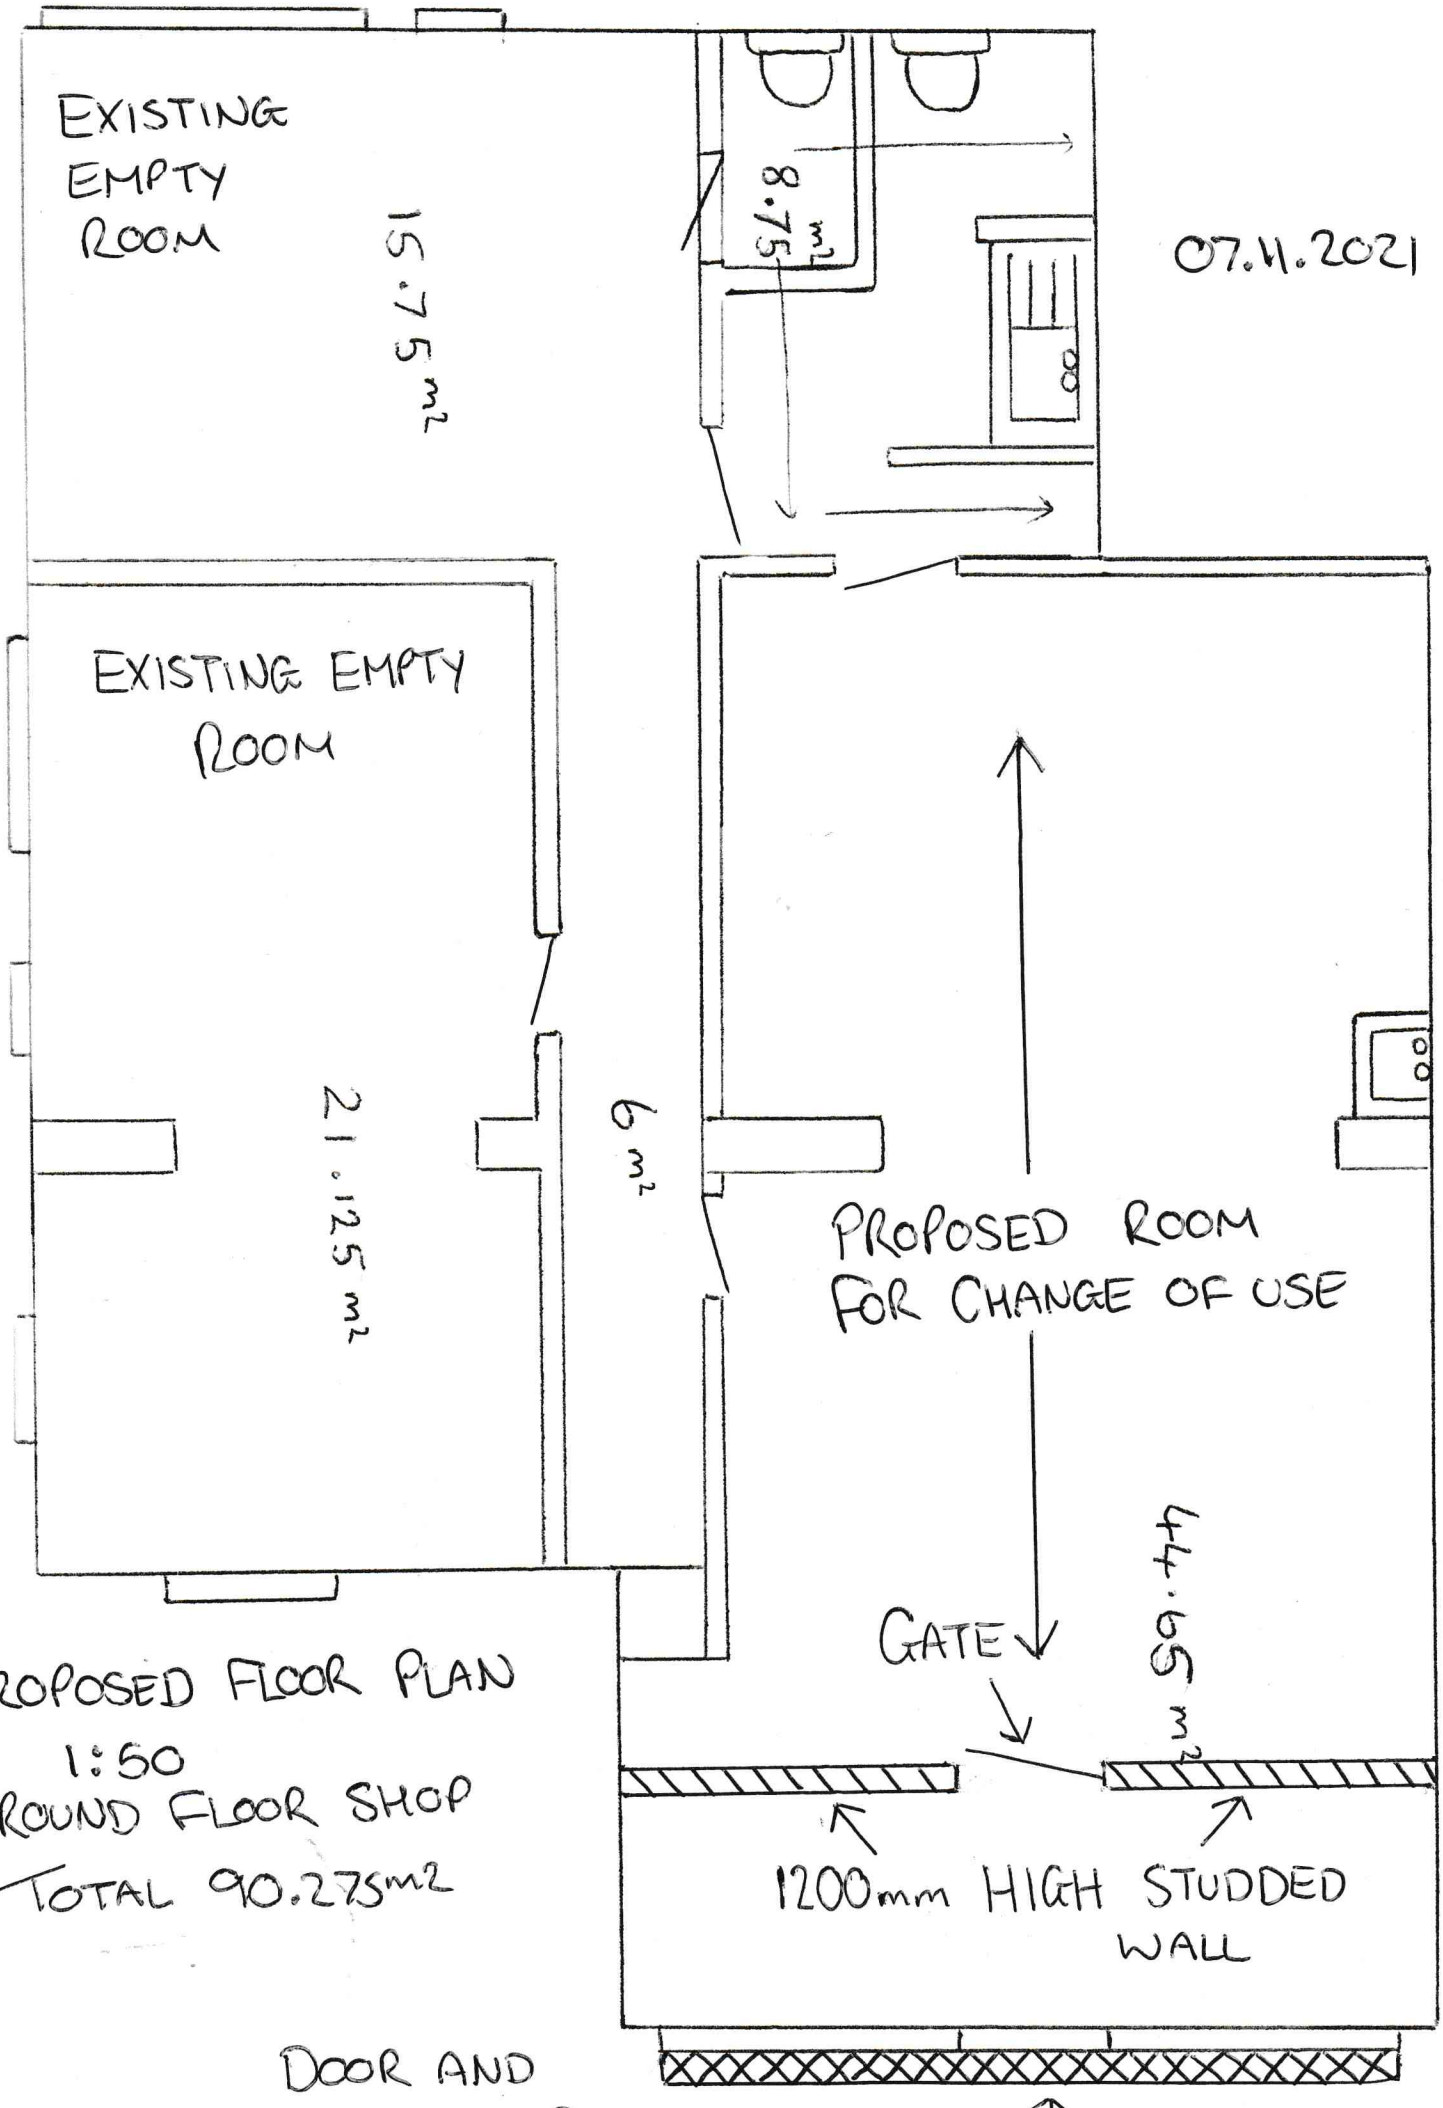

PROPOSED FLOOR PLAN

1:50

GROUND FLOOR SHOP

TOTAL 90.275m2