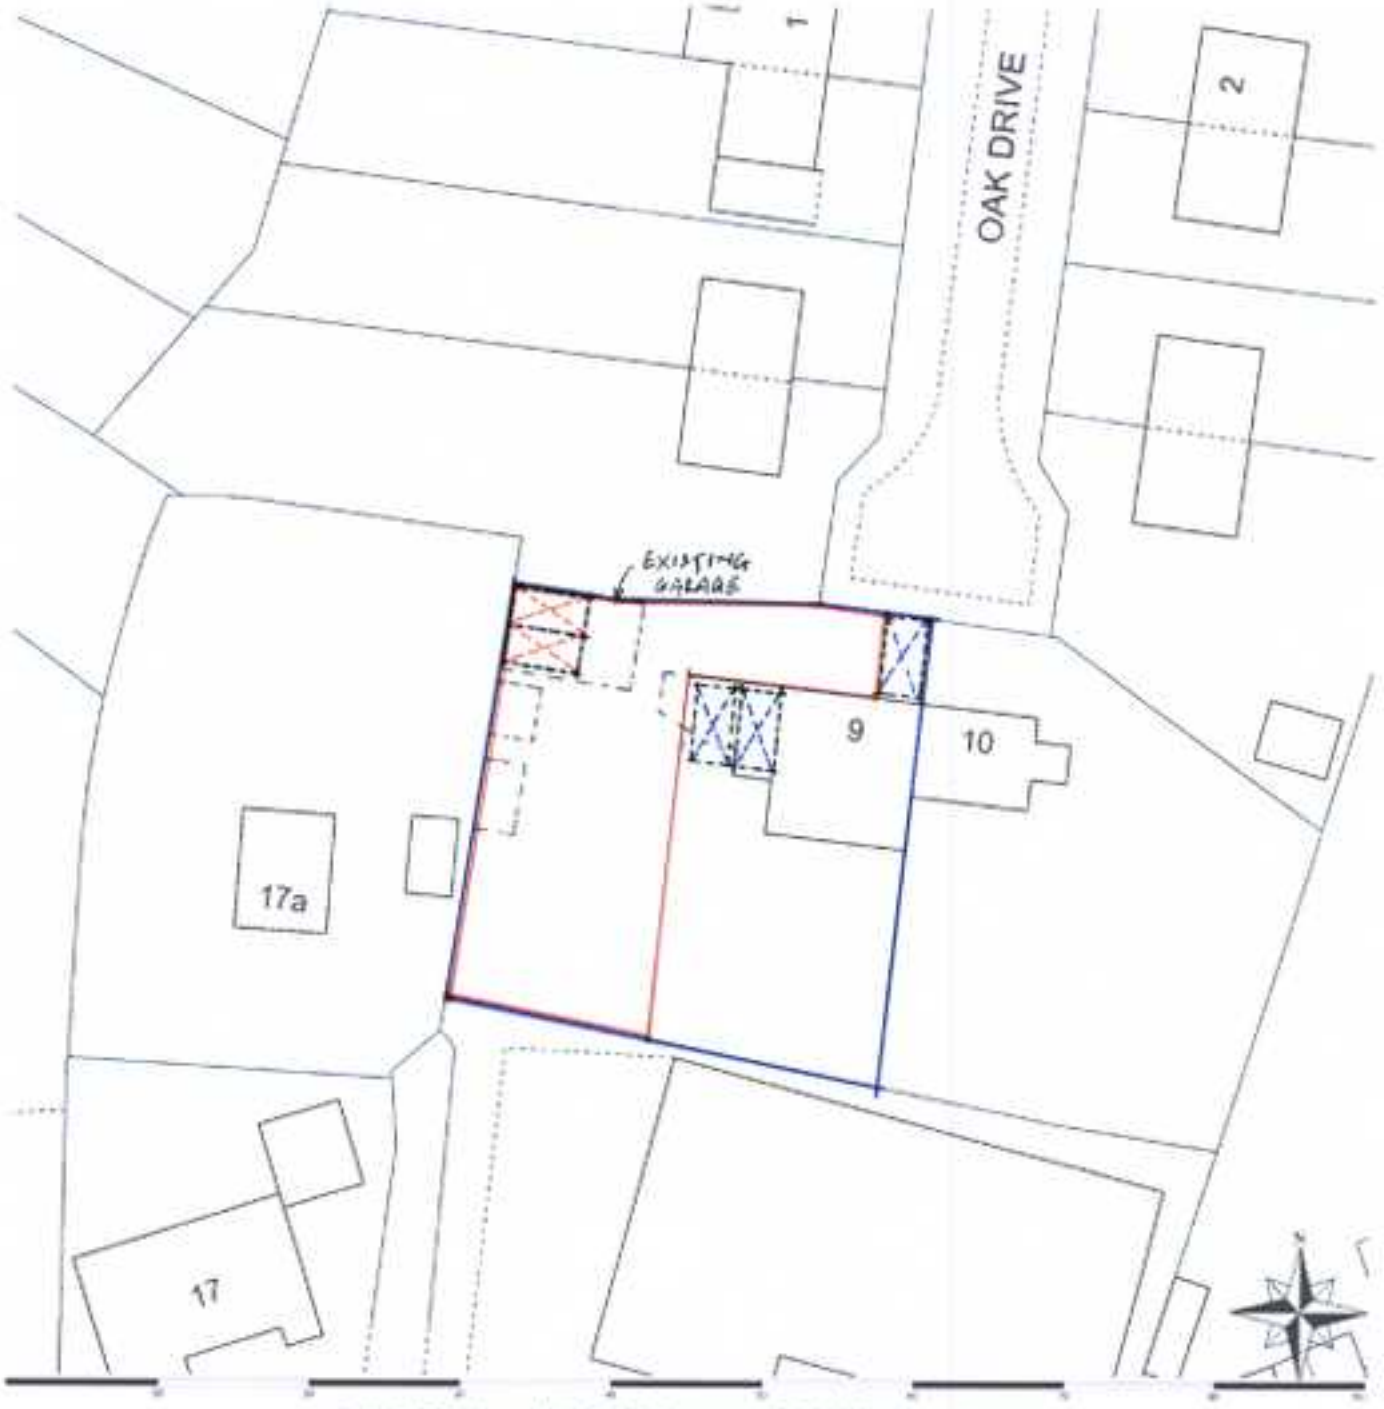


Scale: 1:500 | Area = 1Ha | Grid Reference: 441547,355940 | Paper Size: A4

PARKING FOR NO 9

PARKING FOR PROPOSED

Ordnance Survey

Mapping contents © Crown copyright and database rights 2021 Ordnance Survey 100035207