



Proposed Front Elevation (west facing)
1:100

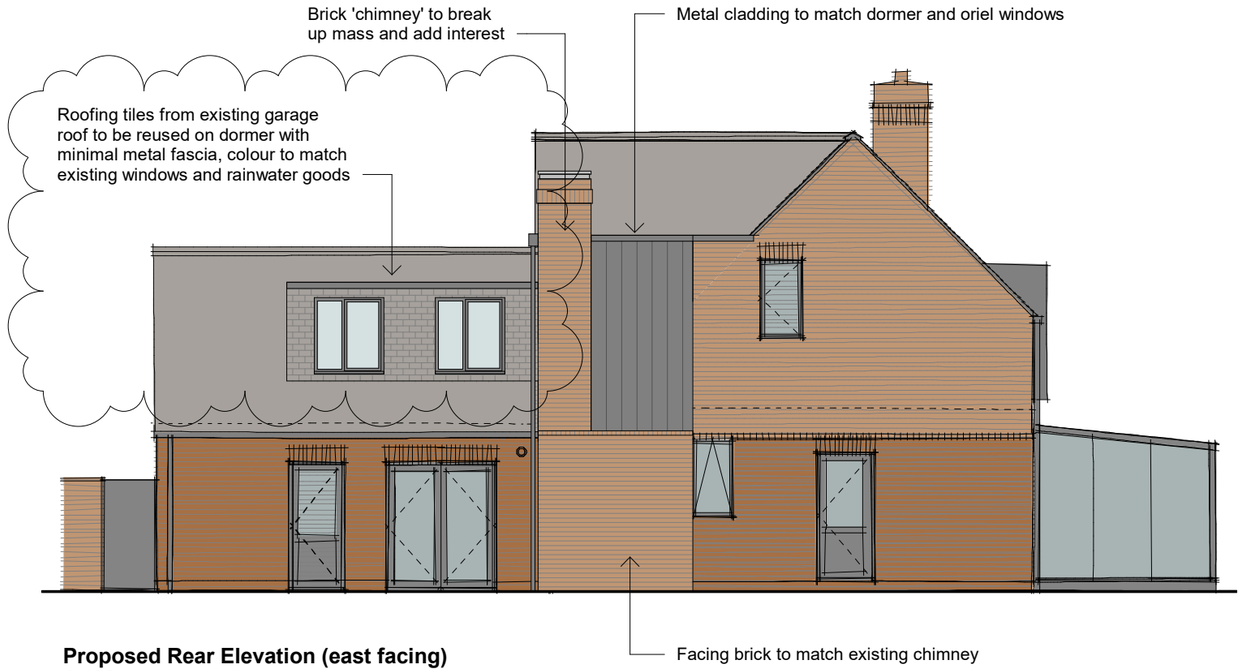

Proposed Rear Elevation (east facing)
1:100

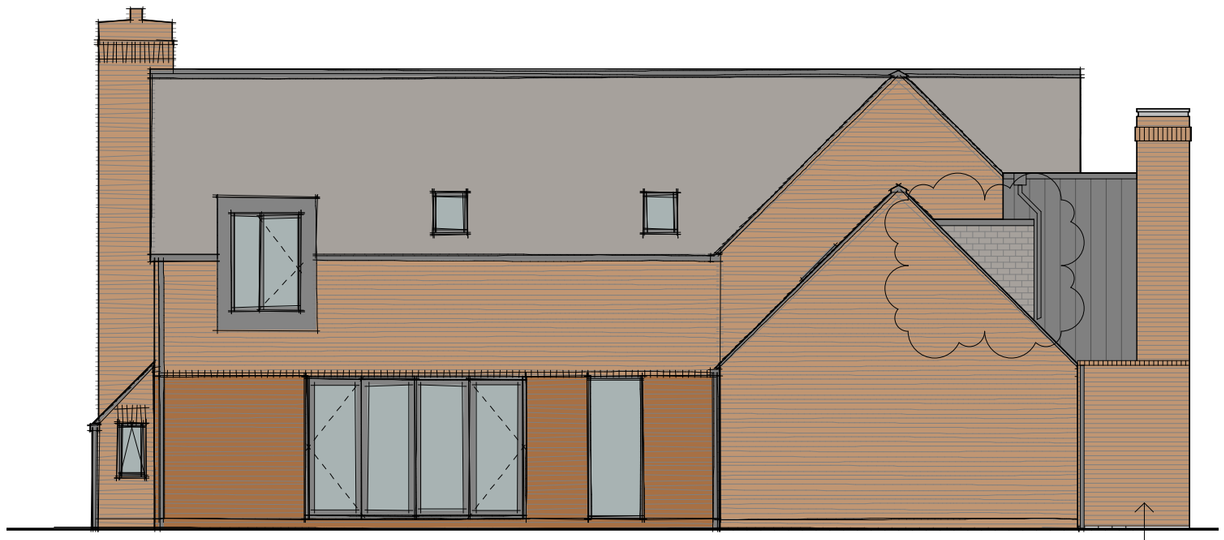

Proposed Side Elevation (south facing)
1:100



Proposed Side Elevation (north facing)
1:100

Rev	Drawn	Revision Description	Date
A	LB	Revised planning elevations	04.11.21

0m 1m 2m 3m 4m 5m

Scale 1:100 @ A3

Status PLANNING

Project
9 Hall Gardens, Duffield

Client
Mr O. Smalley

Lathams Job Number
7448

Drawing Title
Proposed Elevations

Drawing Number
7448 (08) 06

Revision
A

Scale @ A3
1 : 100

Date
18.08.2020

Derby
12 St. Mary's Gate DE1 3JR
+44 (0)1332 365 777
Nottingham
Knight + Whitehall House
4 Carlton Street NG1 1NN
+44 (0)115 828 0422
London
70 Cowcross Street EC1M 6EJ
+44 (0)20 7490 0672

Lathams
ARCHITECTURE + URBANISM

enquiries@lathamarchitects.co.uk
lathamarchitects.co.uk

© Derek Latham + Co. Ltd