

PROPOSED PART CHANGE OF USE TO FORM HOT FOOD TAKEAWAY.
53-55 CHAPEL STREET, KILBURN VILLAGE, DERBYSHIRE.

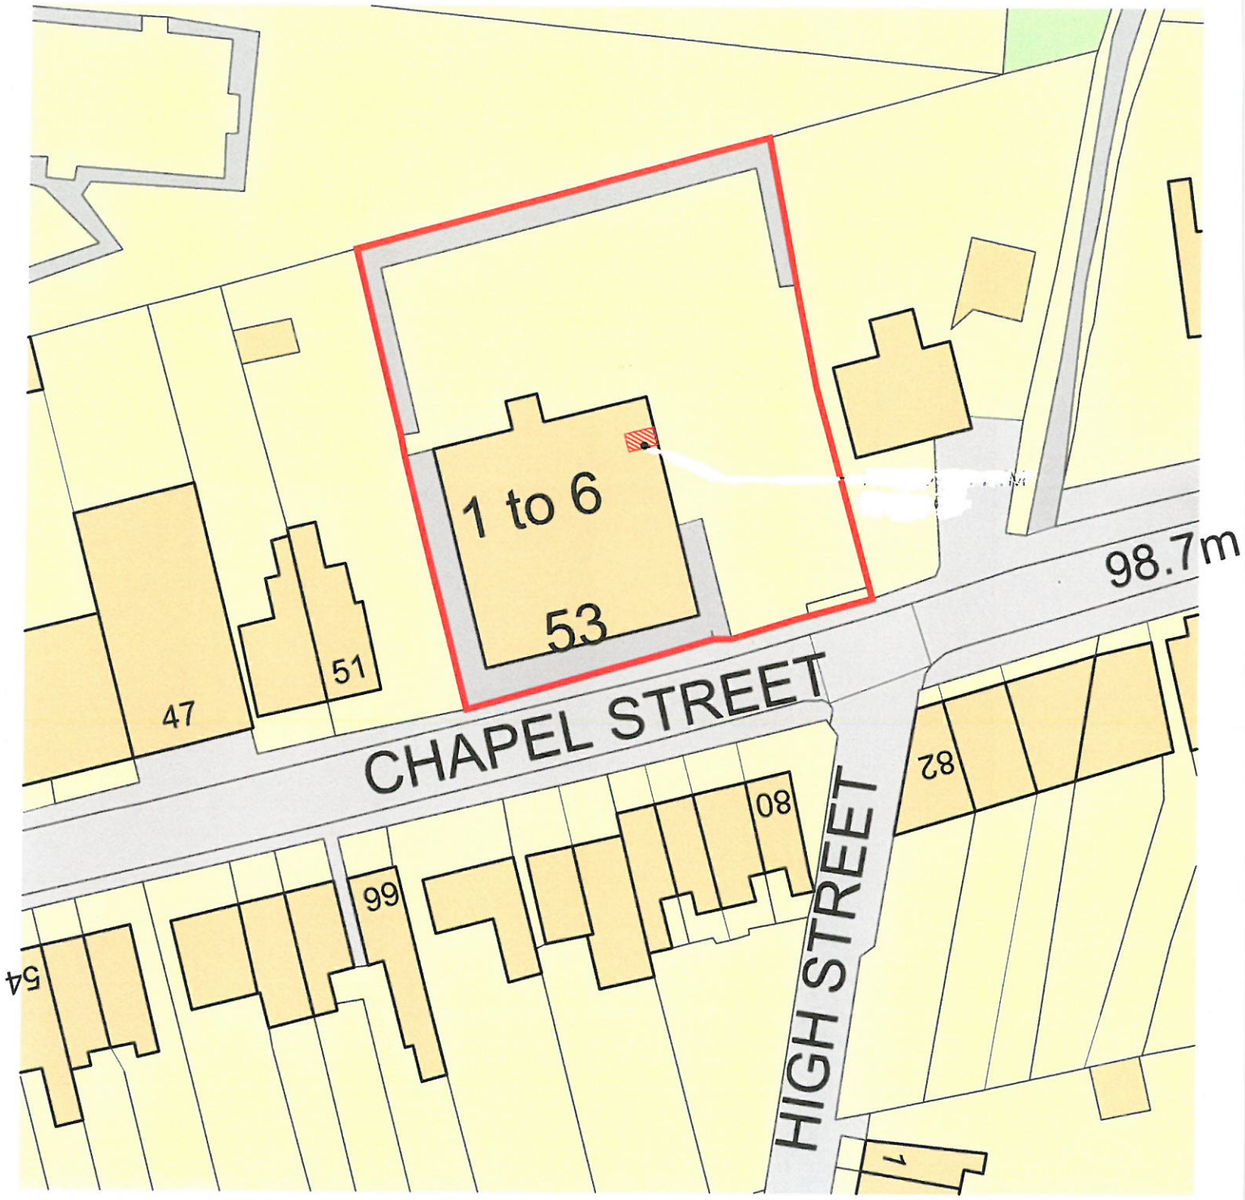


BLOCK PLAN

KILBURN - 2226207X
BLOCK PLAN 1 : 500@A3
1392sqm

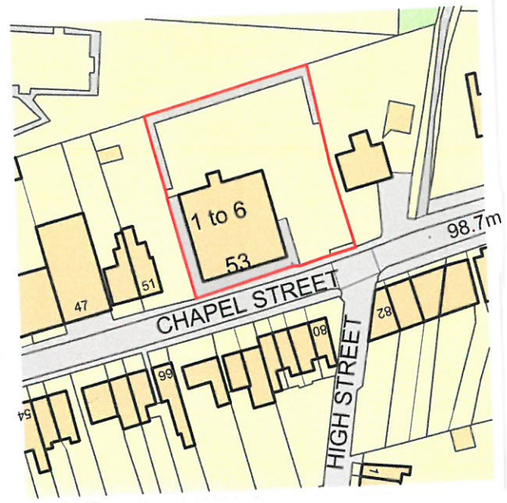

LOCATION PLAN

LOCATION PLAN @ 1:1250
1392sqm

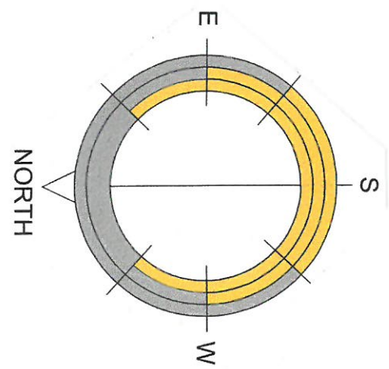


SITE AND LOCATION PLANS.

DRAWING No	SCALE	
KJ/005-21	1:100 at A3	CC Design Consultancy Ltd.

14 Sunnyside, Newhall, Swadlincote, Derbyshire, DE11 0TJ
Email: hogcac0452@g.mail.com Tel: 07989 572519

PROPOSED PART CHANGE OF USE TO FORM HOT FOOD TAKEAWAY.
53-55 CHAPEL STREET, KILBURN VILLAGE, DERBYSHIRE.

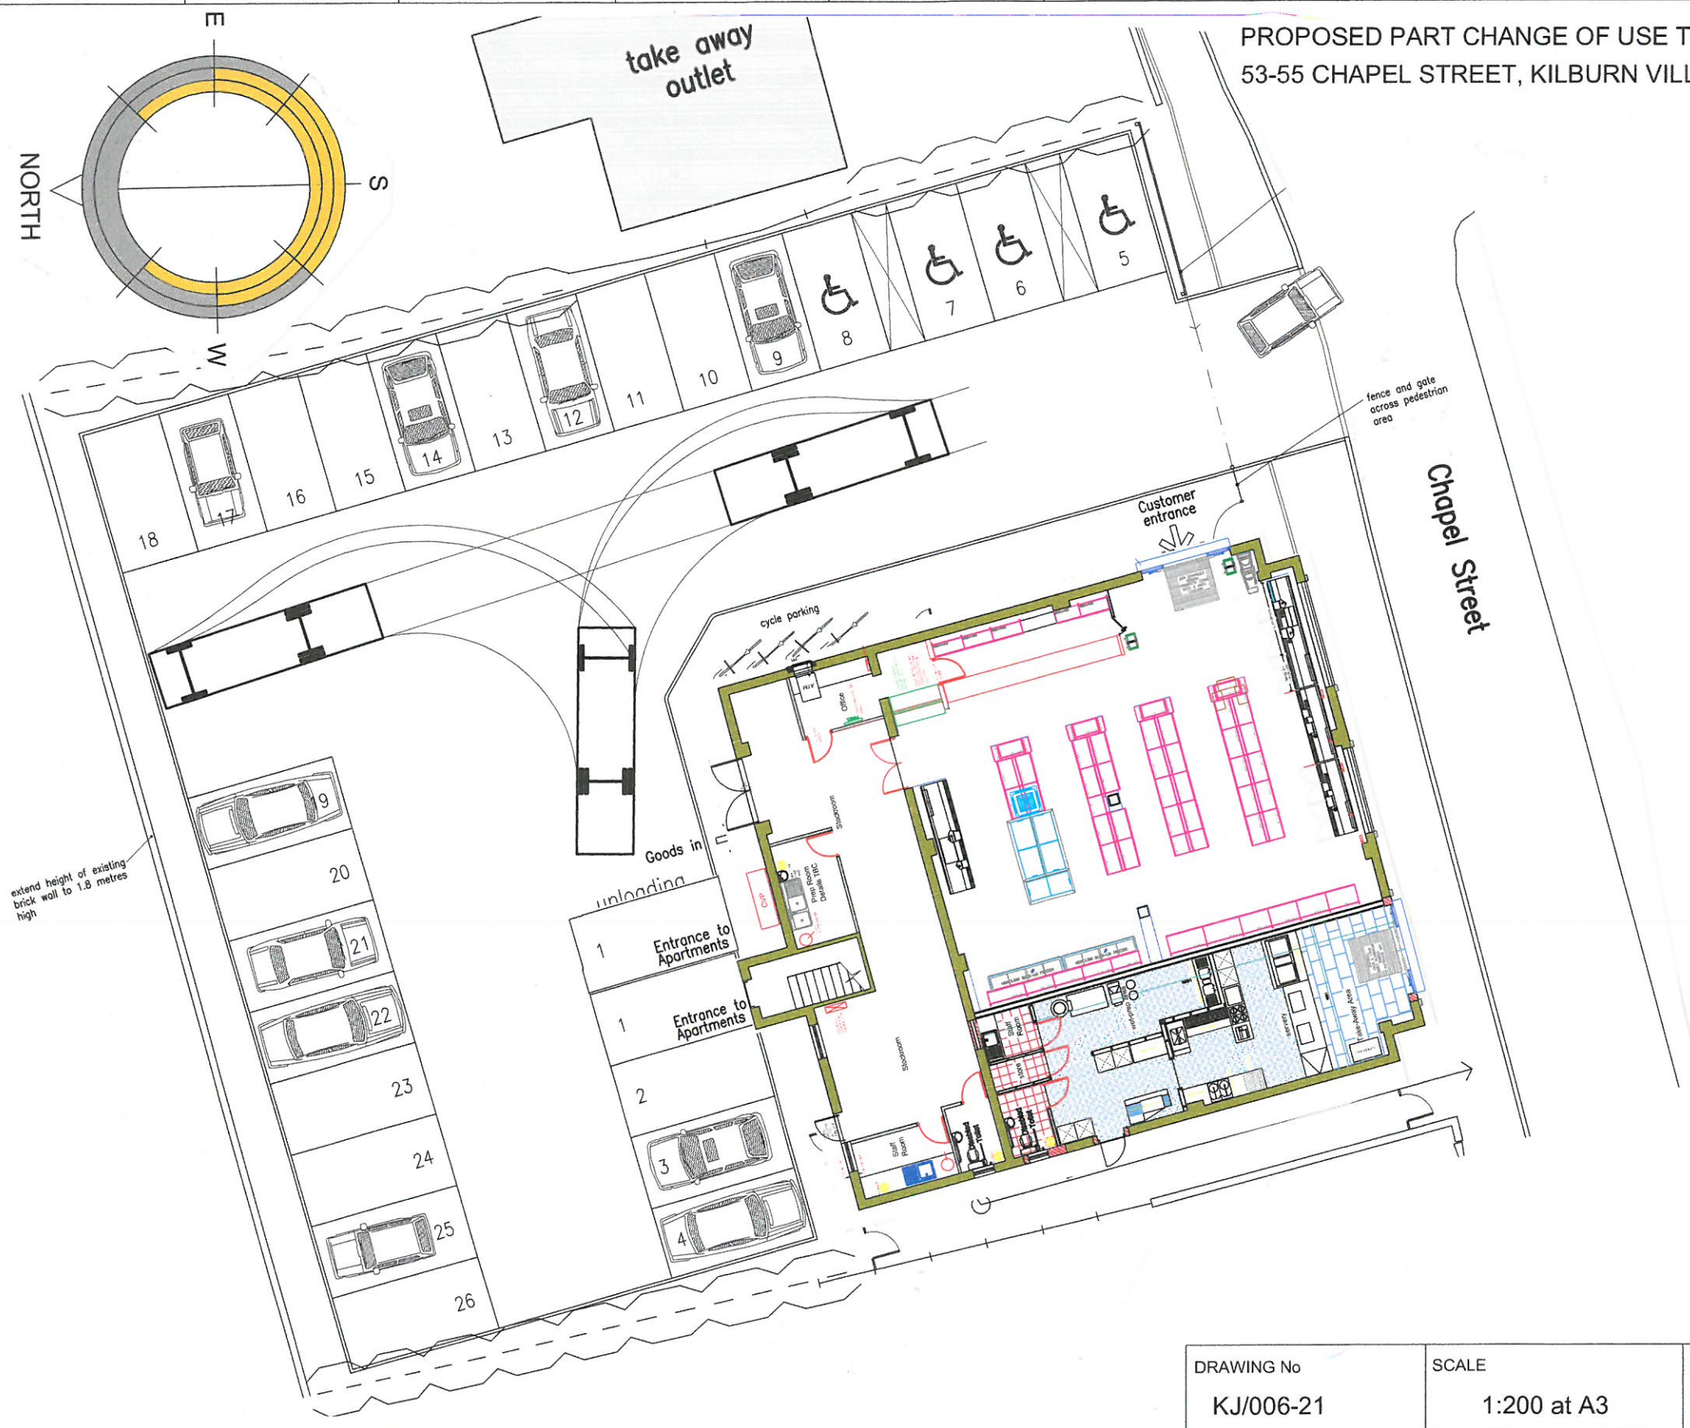

PROPOSED SITE PLAN.

DRAWING No	SCALE
KJ/006-21	1:200 at A3

CC Design Consultancy Ltd.
14 Sunnyside, Newhall, Swadlincote, Derbyshire, DE11 0TJ
Email: hogcac0452@g.mail.com Tel: 07989 572519