
PROPOSED PART CHANGE OF USE TO FORM HOT FOOD TAKEAWAY.
53-55 CHAPEL STREET, KILBURN VILLAGE, DERBYSHIRE.

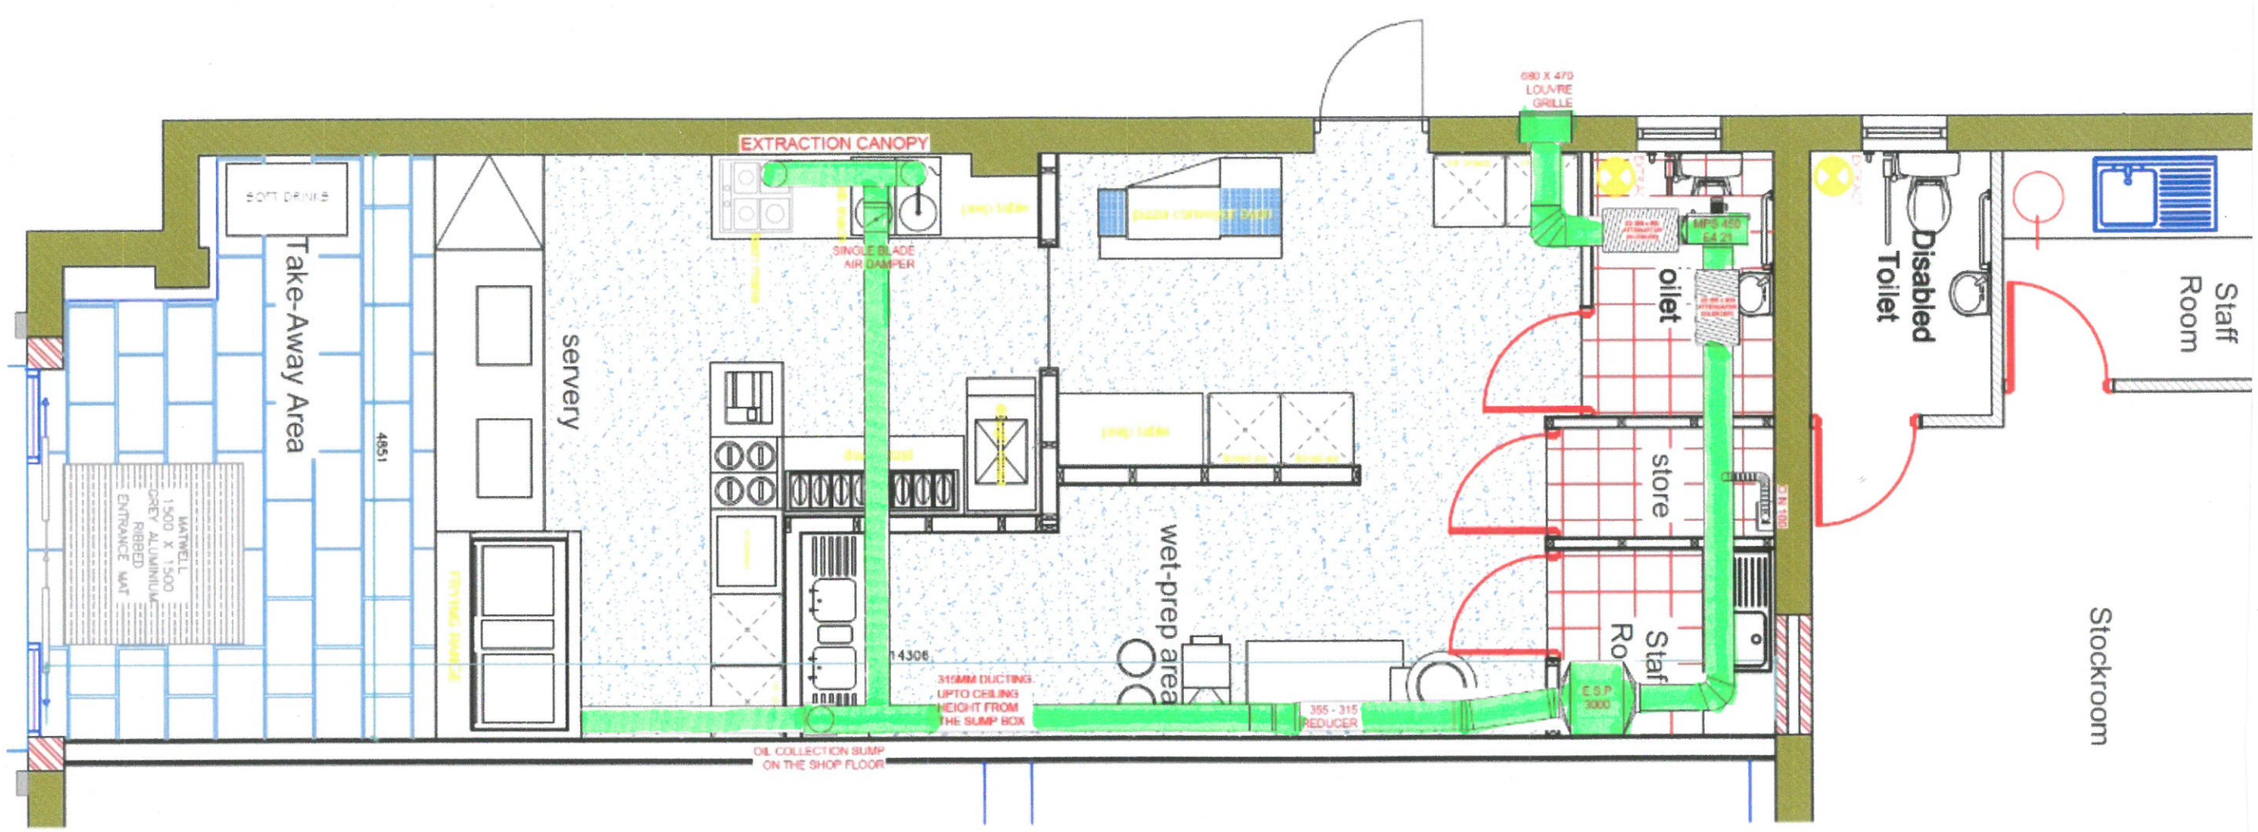

PROPOSED AIR EXTRACT LAYOUT.

DRAWING No	SCALE	CC Design Consultancy Ltd.
KJ/007-21	1:200 at A3	14 Sunnyside, Newhall, Swadlincote, Derbyshire, DE11 0TJ Email: hogcac0452@g.mail.com Tel: 07989 572519