
PROPOSED

SCALE - 1:100 @ A3



FRONT ELEVATION

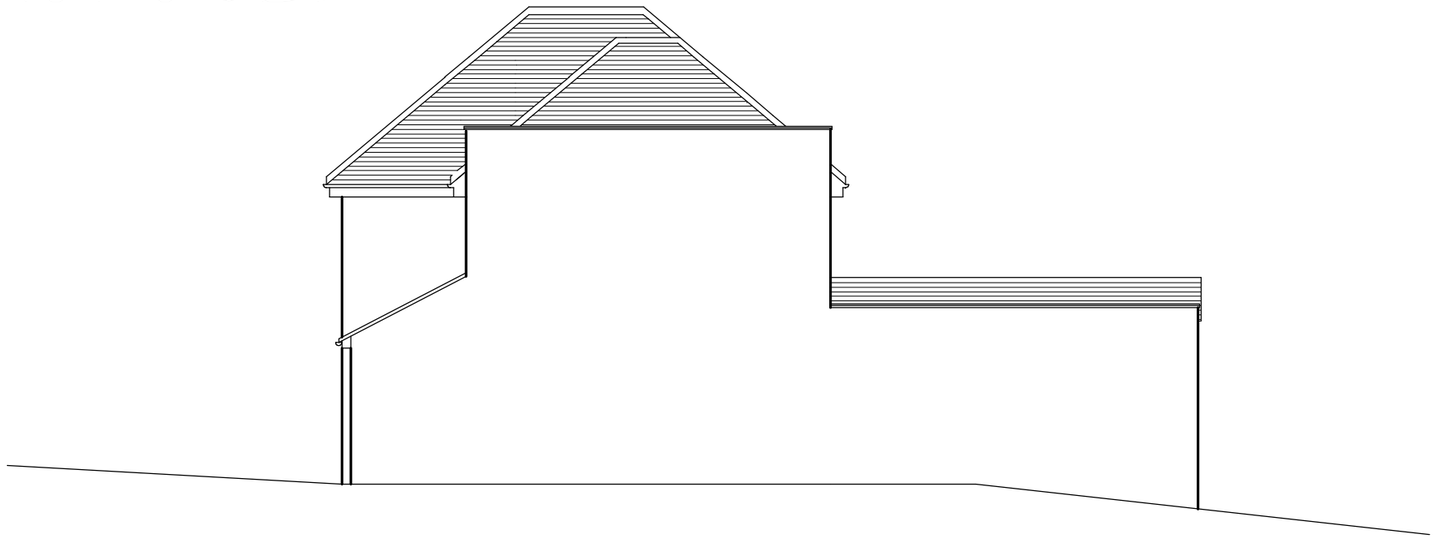


SIDE ELEVATION

DRWG No TB/2021/004C



REAR ELEVATION

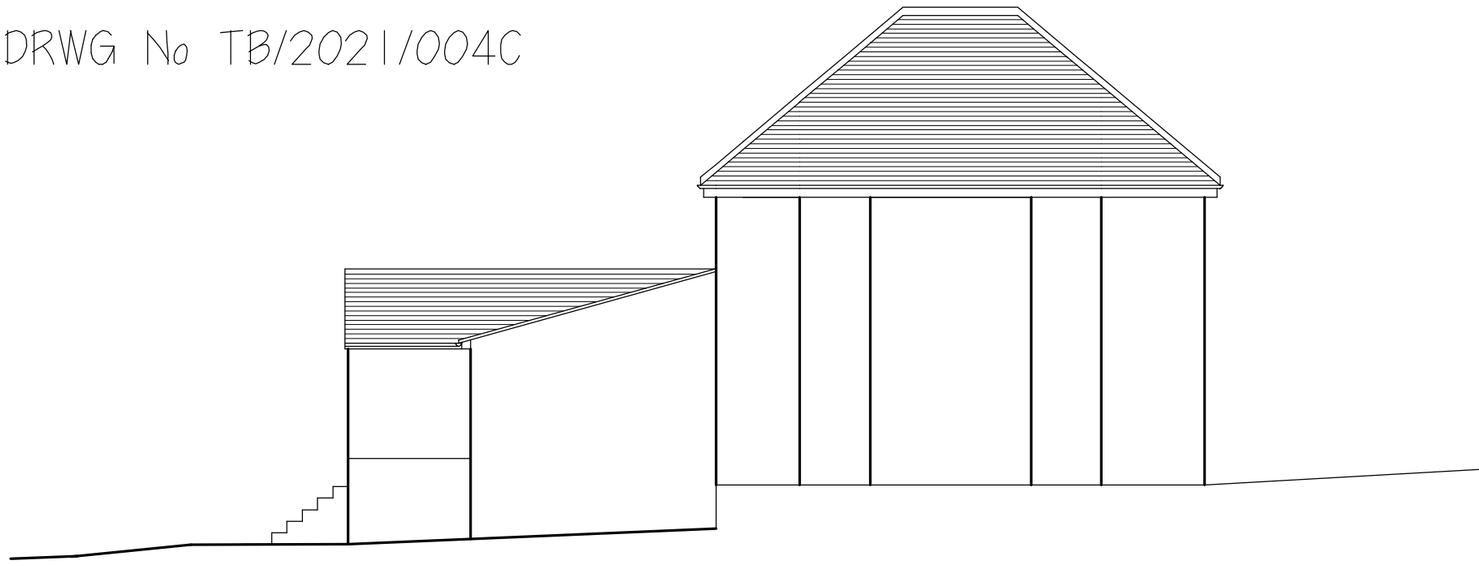

SIDE ELEVATION

Extension at 27 Swanwick Road, Leabrooks, DE55 1LU