



existing side elevation from No. 5

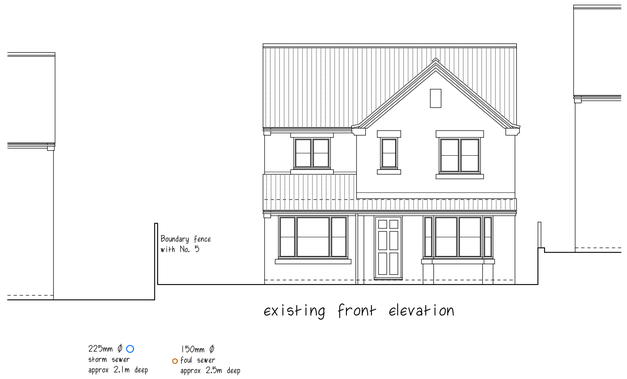


existing front elevation

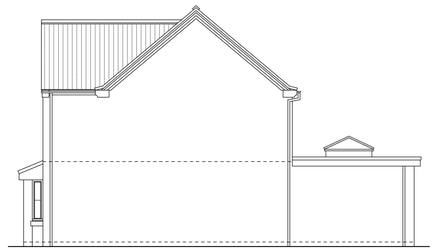


existing side elevation from No. 9



existing rear elevation

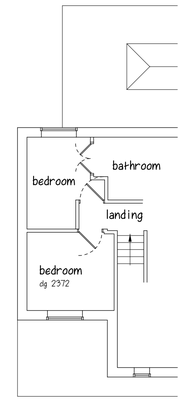


existing first floor plan

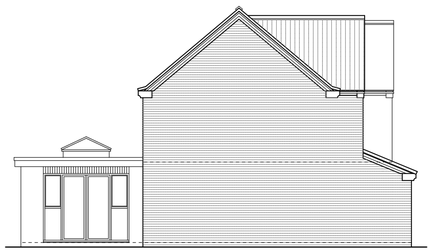

proposed side elevation from No. 5




proposed front elevation

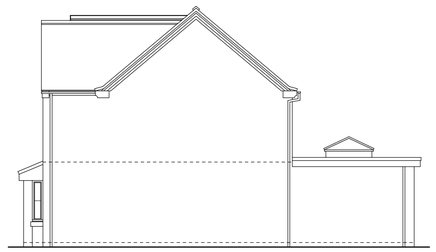


proposed side elevation from No. 9




proposed rear elevation

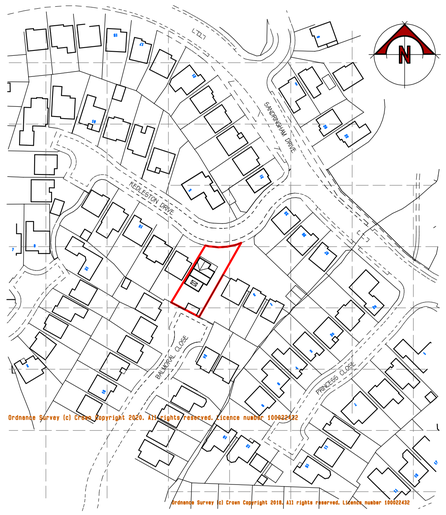


site location plan 1:1250

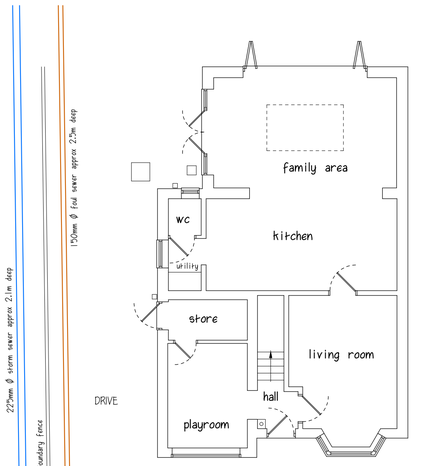


existing ground floor plan

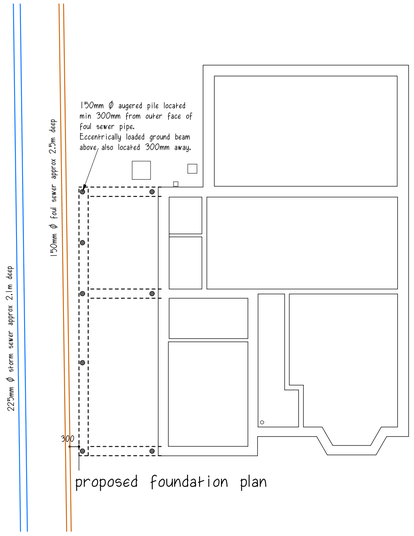


proposed foundation plan

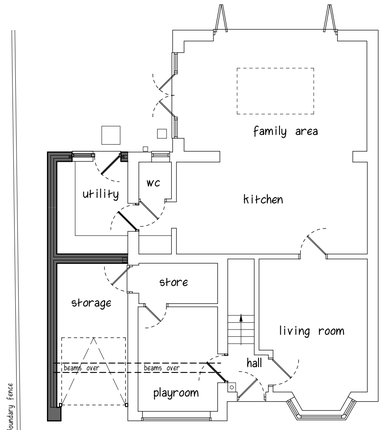

proposed ground floor plan

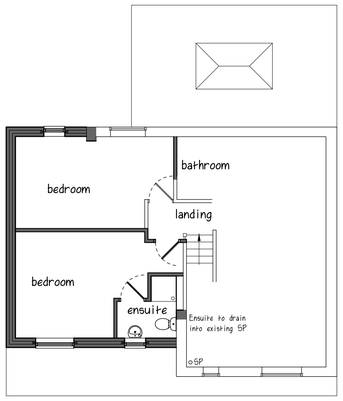

proposed first floor plan

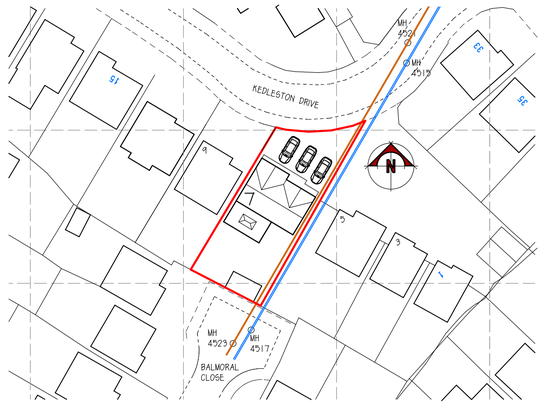

block plan 1:500

A	Garage wall brought forward	25/02/21
B	Roof design altered so existing ridge height remains unchanged	09/11/21
	REVISIONS	DATE

CLIENT MR. & MRS. E. CLOVER

ADDRESS 7 KEDLESTON DRIVE - HEANOR

PROJECT PROPOSED EXTENSION & ALTERATIONS

DRAWING SURVEY & SCHEME DESIGN

SCALE 1:100 at A1

DATE FEBRUARY 2020

DWG No. PA/20-001 SK 81 02 B

PILKINGTON ARCHITECTURE

29A STRETTEA LANE
HIGHAM
ALFRETON
DERBYSHIRE
DE55 6EJ

Tel : 01773 843333
jon@pilkington-architecture.co.uk

This drawing is copyright
Contractors must check all dimensions on site, working only from grid & figure dimensions.
Discrepancies must be reported to the designer before work is done.