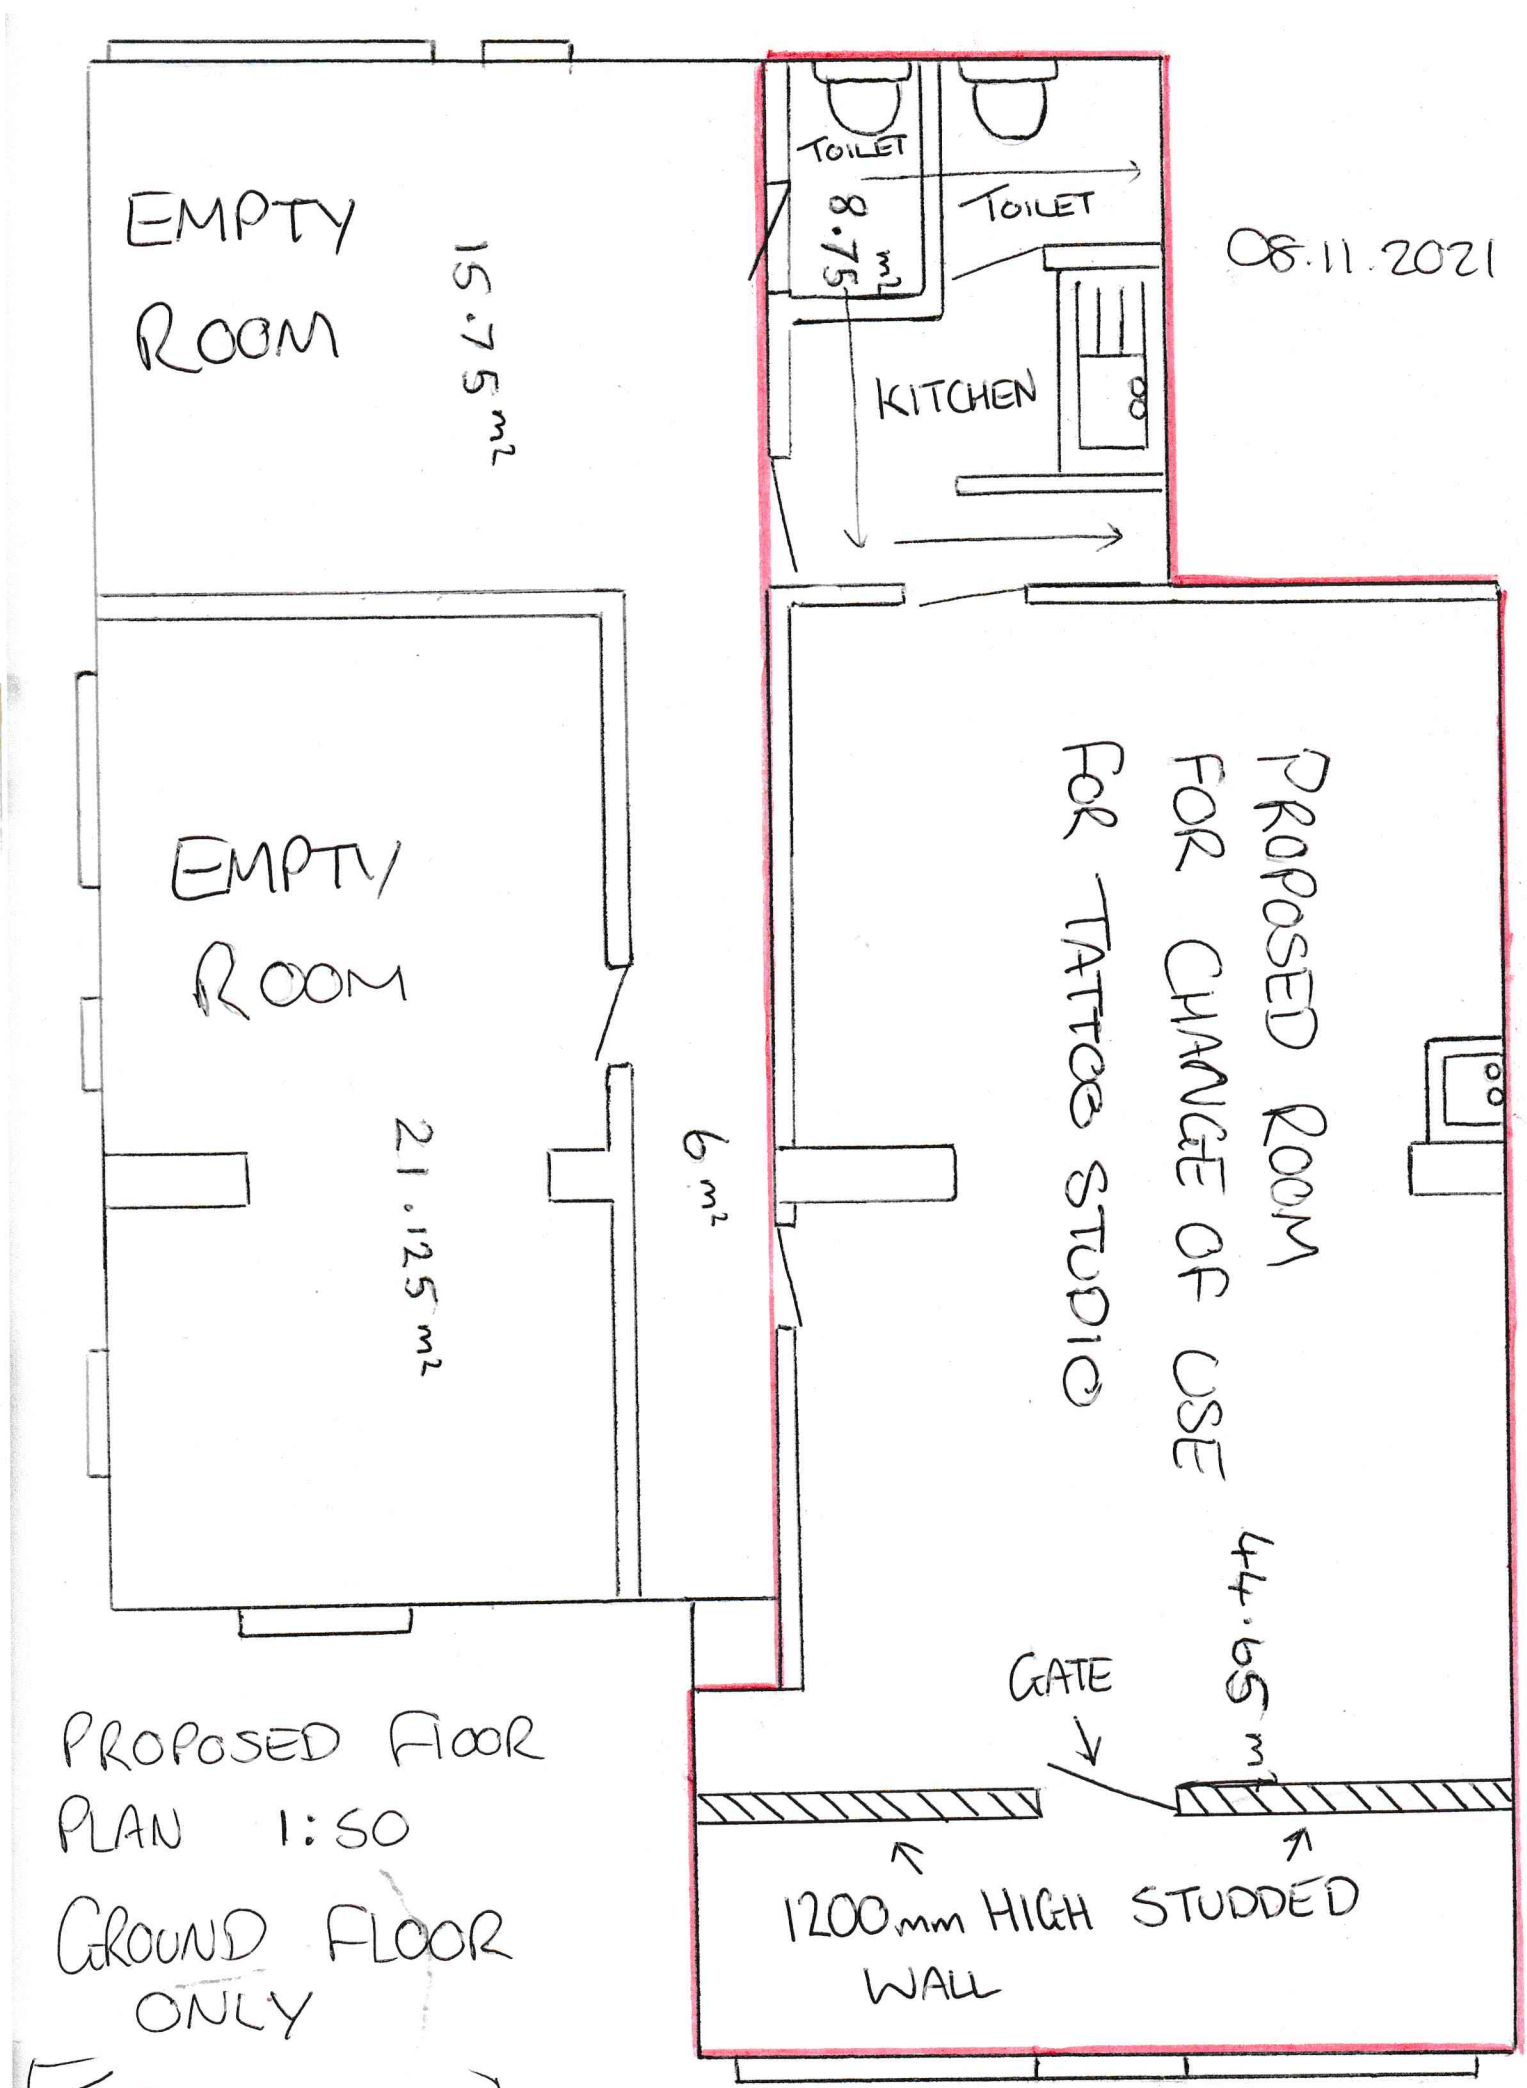

PROPOSED FLOOR PLAN 1:50

GROUND FLOOR ONLY

[TOTAL 90.275 m²]