



existing side elevation 1:100

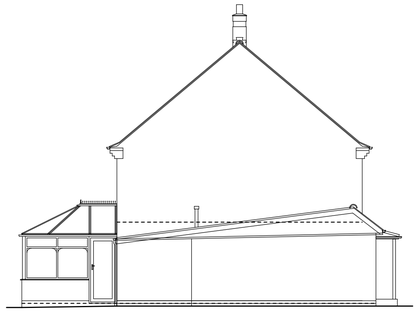


existing front elevation 1:100

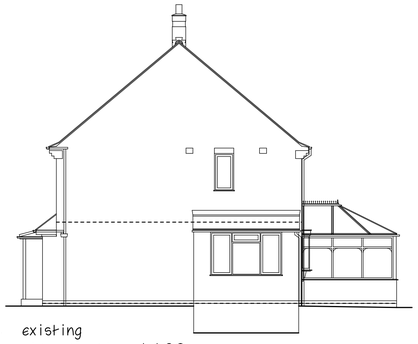


existing
side elevation 1:100




existing rear elevation 1:100

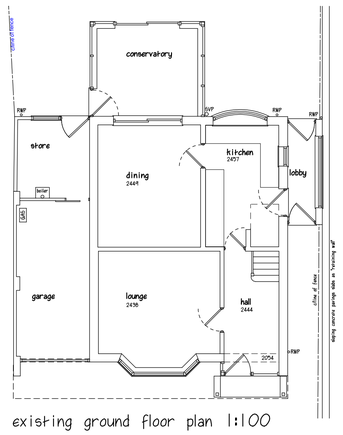


existing ground floor plan 1:100

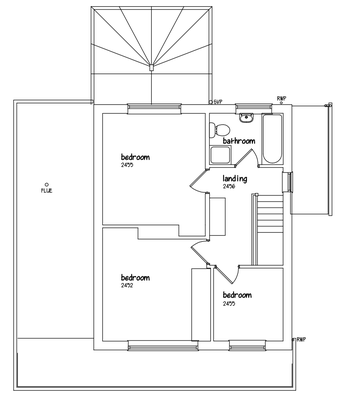


existing first floor plan 1:100

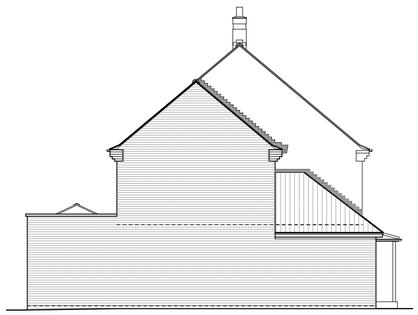

proposed side elevation 1:100

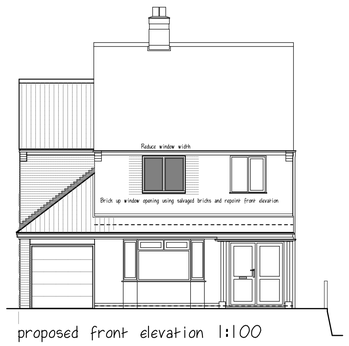

proposed front elevation 1:100

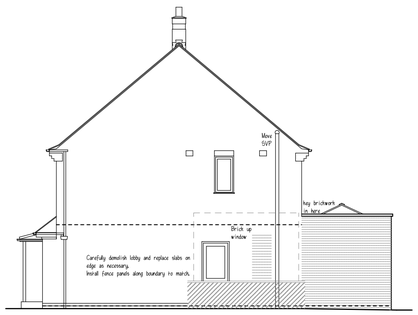

proposed side elevation 1:100




proposed rear elevation 1:100




Ordnance Survey (c) Crown Copyright 2021. All rights reserved. Licence number 100022432

site location plan 1:1250 0m 20m 50m

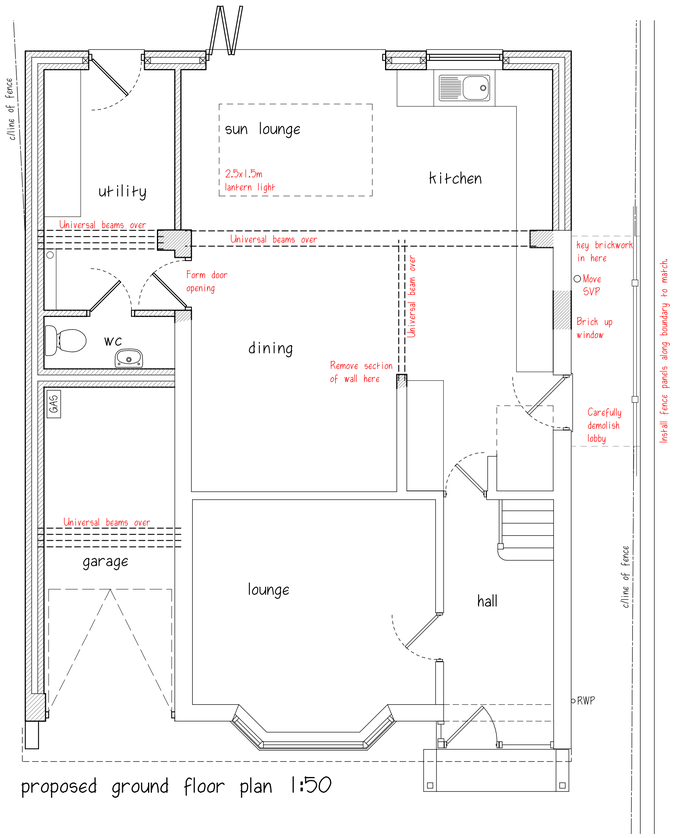


proposed ground floor plan 1:50

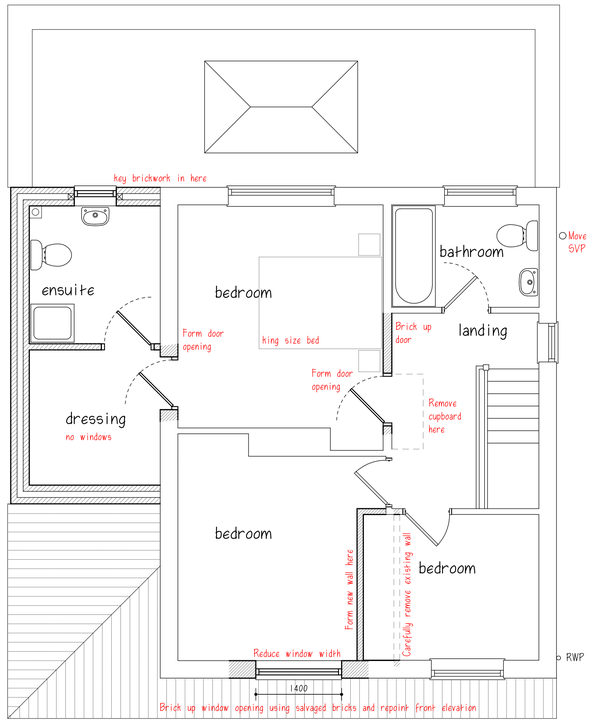

proposed first floor plan 1:50

proposed external materials

- profiled concrete interlocking roof tiles as close a match as possible
- fibreglass flat roof with powder coated aluminium lantern light
- red/orange facing brick as close a match as possible
- GRP sectional garage door
- powder coated aluminium bifold doors
- white upvc windows & rear entrance door

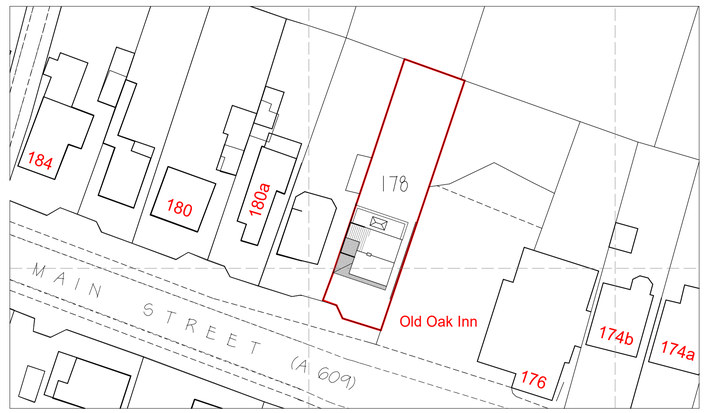

block plan 1:500 0m 20m 50m

A	Survey as Existing and Proposed elevations added	23/09/21
B	Revised following client meeting, Block plan added	09/11/21
REVISIONS		DATE

CLIENT MR. N. & MRS. L. SPENCER

ADDRESS 178 MAIN STREET
HORSLEY WOODHOUSE

PROJECT PROPOSED ALTERATIONS & EXTENSION

DRAWING SURVEY & SCHEME DESIGN

SCALE 1:50 / 1:100 / 1:1250

DATE SEPTEMBER 2021

DWG No. PA/21-025 SK 81 01 B

PILKINGTON ARCHITECTURE
29A STRETTEA LANE
HIGHAM
ALFRETON
DERBYSHIRE
DE55 6EJ
Tel : 01773 843333
jon@pilkington-architecture.co.uk

This drawing is copyright.
Contractors must check all dimensions on site, working only from grid & figure dimensions.
Discrepancies must be reported to the designer before work is done.