




Front Side Elevation
Scale 1:50

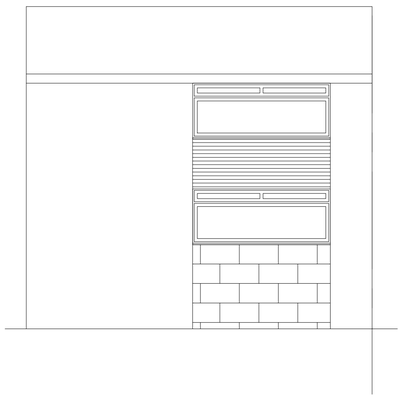


REAR Side Elevation
SCALE 1:50

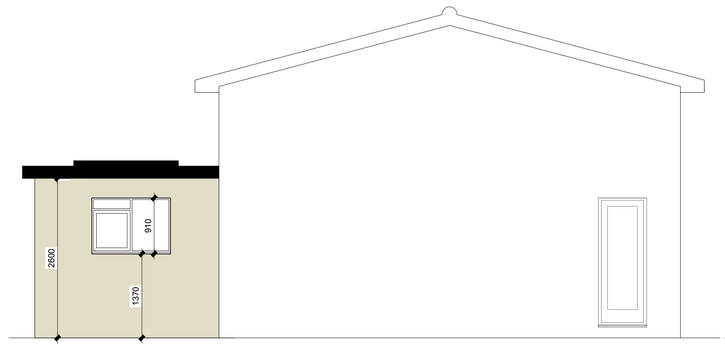


Left Side Elevation
Scale 1:50

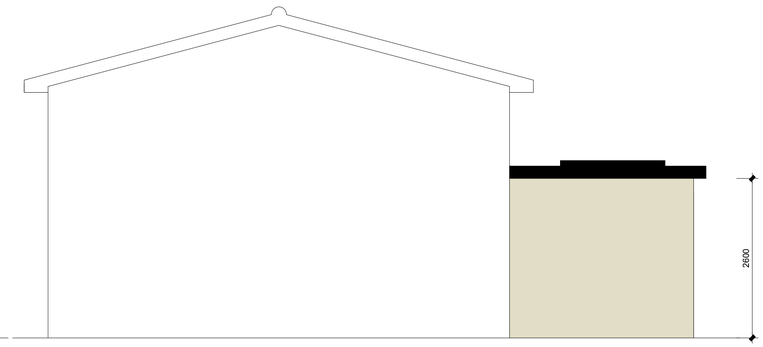

Right Side Elevation
Scale 1:50

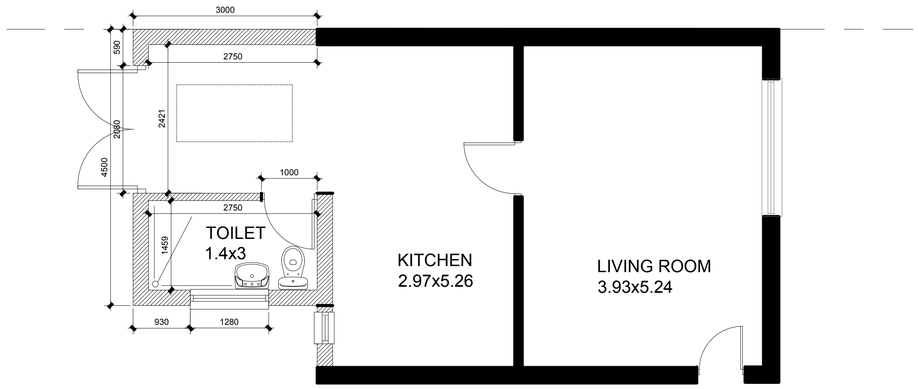

Ground floor
Scale 1:50

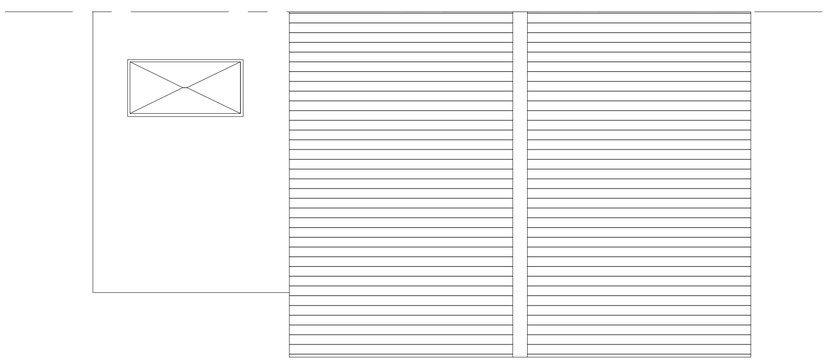

Roof Plan
Scale 1:50

PUNCHARD SURVEYING

Anita Punchard | Bsc (Hons) | Building Surveyor

Rev: A
Rev Date: 3/09/2021
Drawn By: A Punchard
Rev Details: Initial Issue

DRAWING FOR INFORMATION ONLY

Client: Mr Barbara Archer
Drawing No: 1036/002
Scale @ A1: **As Shown**
Project: **30 the walk**
Drawing Title: **Proposed Floor Plans & Elevations**