

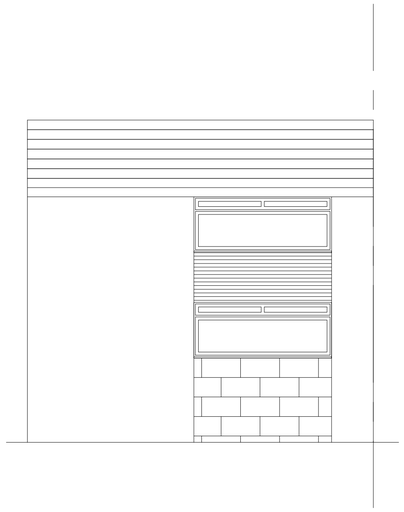



Front Elevation
Scale 1:50

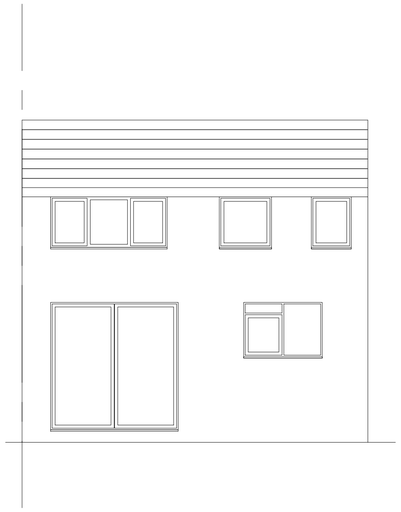


Rear Elevation
Scale 1:50

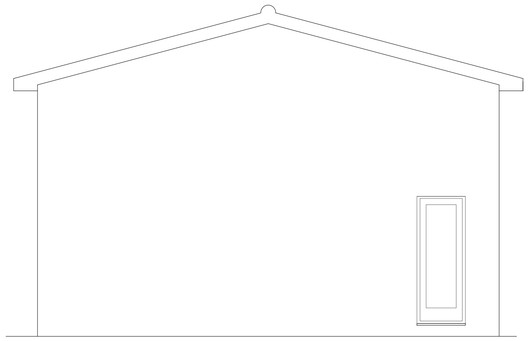


Left Side Elevation
Scale 1:50

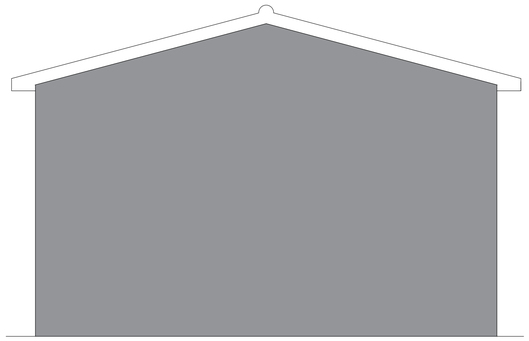

Right Side Elevation
Scale 1:50

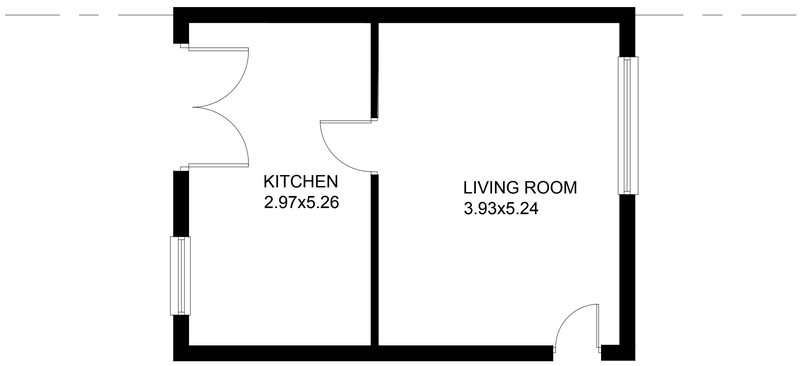

Ground floor
Scale 1:50

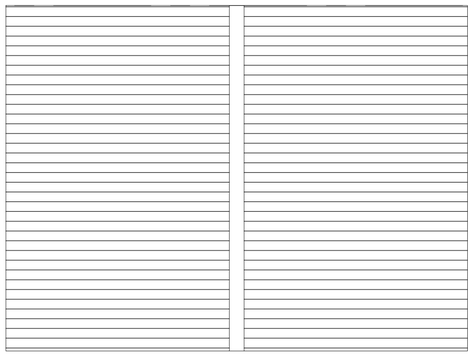

Roof Plan
Scale 1:50

PUNCHARD
SURVEYING

Anita Punchard | Bsc (Hons) | Building Surveyor

Rev: A
Rev Date: 9/08/2021
Drawn By: A Punchard
Rev Details: Initial Issue

DRAWING FOR INFORMATION ONLY

Client: Mr Barbara Archer

Drawing No: 1036/001

Scale @ A1: **As Shown**

PROJECT: **30 THE WALK**

Drawing Title: **Existing Floor Plans & Elevations**