
30 The Walk, Kilburn

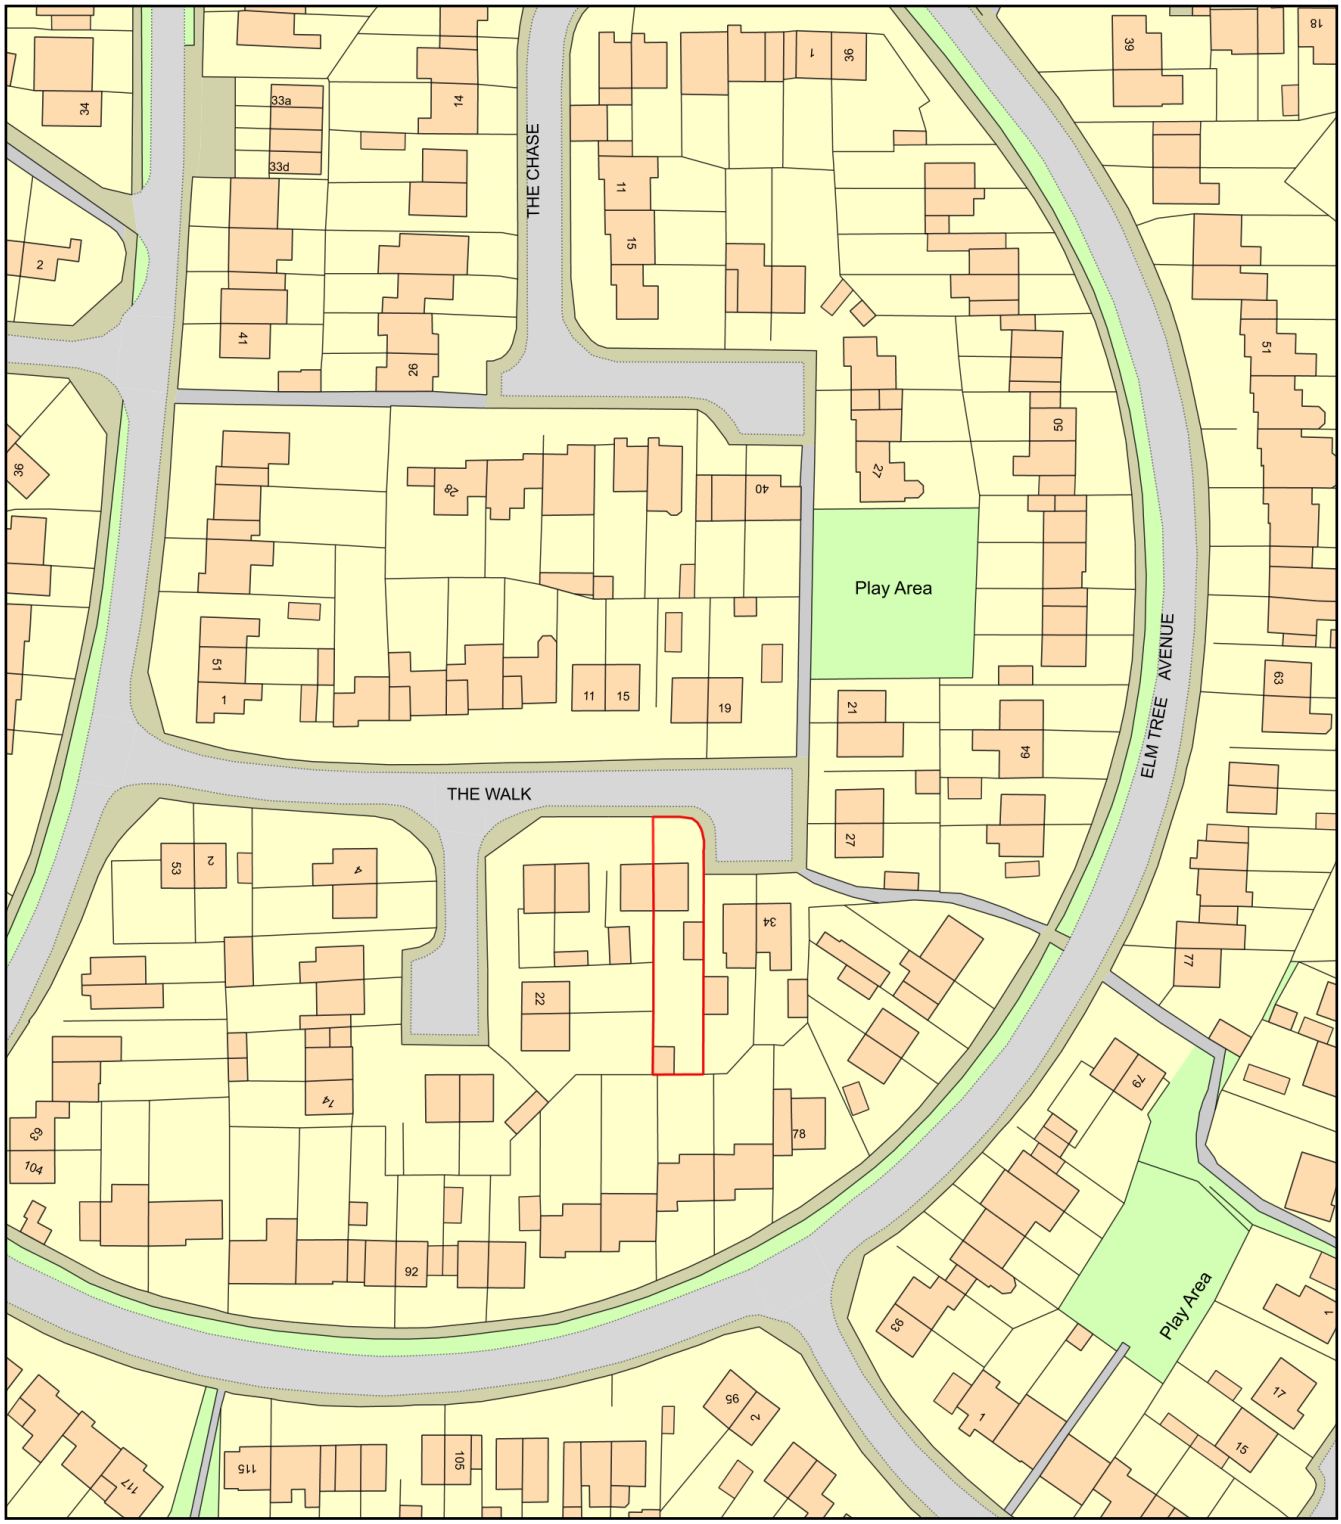

0 50

Metres

N

ReQuestaPlan

Plan Produced for: Barbara Archer

Date Produced: 16 Sep 2021

Plan Reference Number: TQRQM21259144414313

Scale: 1:1250 @ A4

© Crown copyright and database rights 2021 OS 100042766