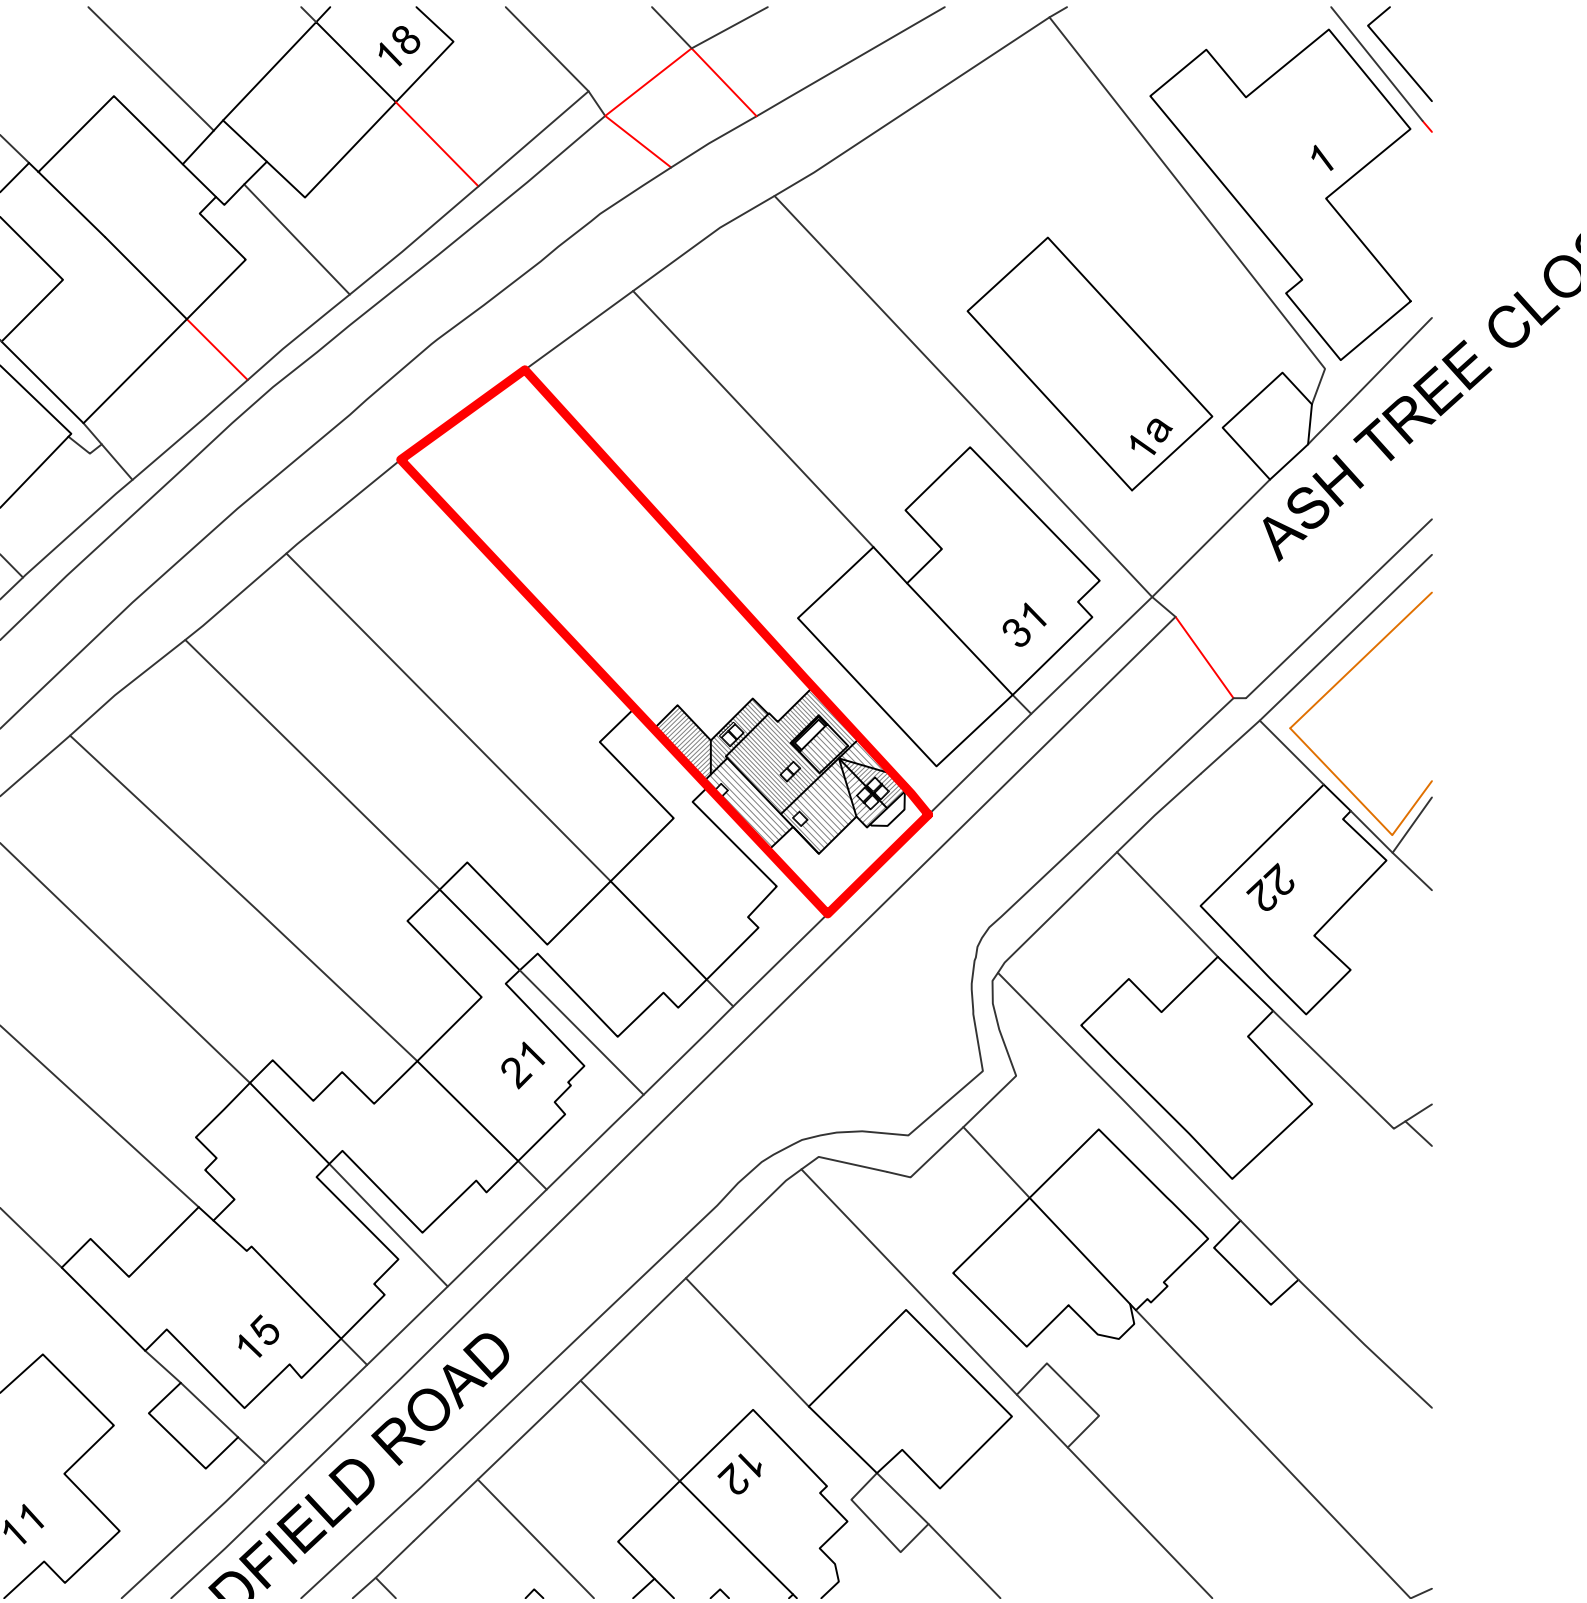


N

0 5 10 15

metres

1:500

NOTES:
1. Insert note.

PROJECT
Proposed extension / refurbishment
27 Chadfield Road, Duffield.

CLIENT
Mr G & Mrs E Booton

TITLE
Proposed Block Plan.

NUMBER
21-121-08-03

REVISION

STATUS
Planning

SCALE @ A4
1:500

ISSUE DATE
Oct '21

REVISION DATE

FILE: *Promap-1629254-1729941-720-0.DWG*

dkmy architects ltd
Davidson Keighley Marston Yates
a: 10 Spencer Road, Belper, Derbyshire, DE56 1JY
e: info@dkmy.co.uk
m: 07847 328 233
w: www.dkmy.co.uk