
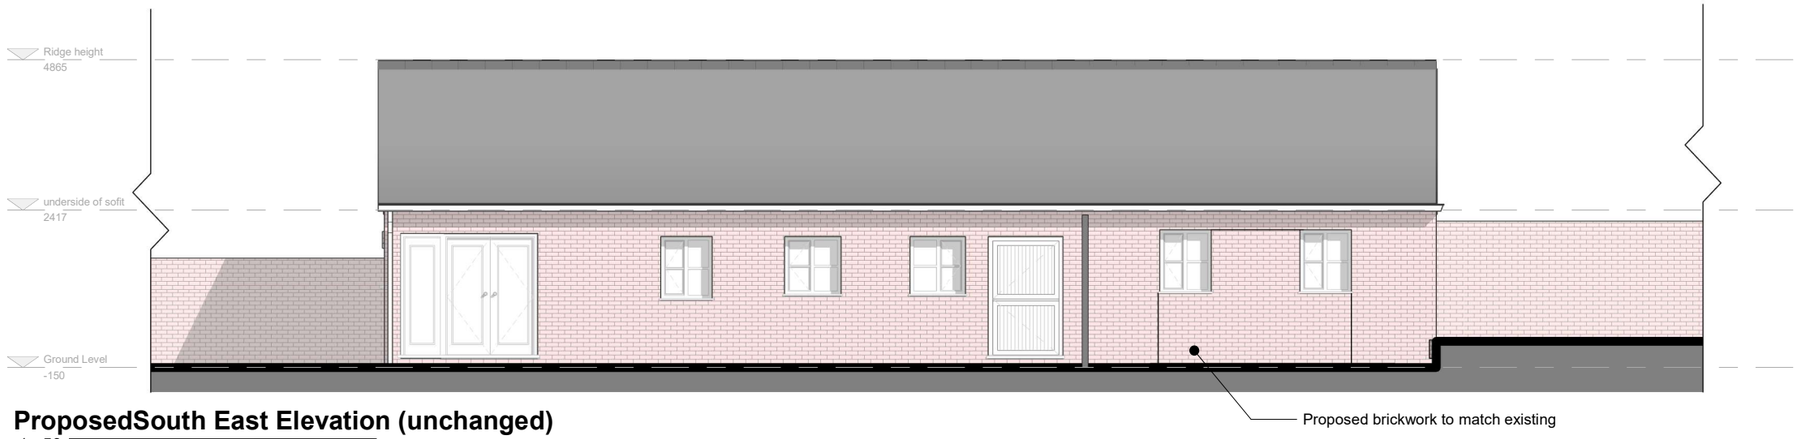



ProposedSouth East Elevation (unchanged)

1 : 50

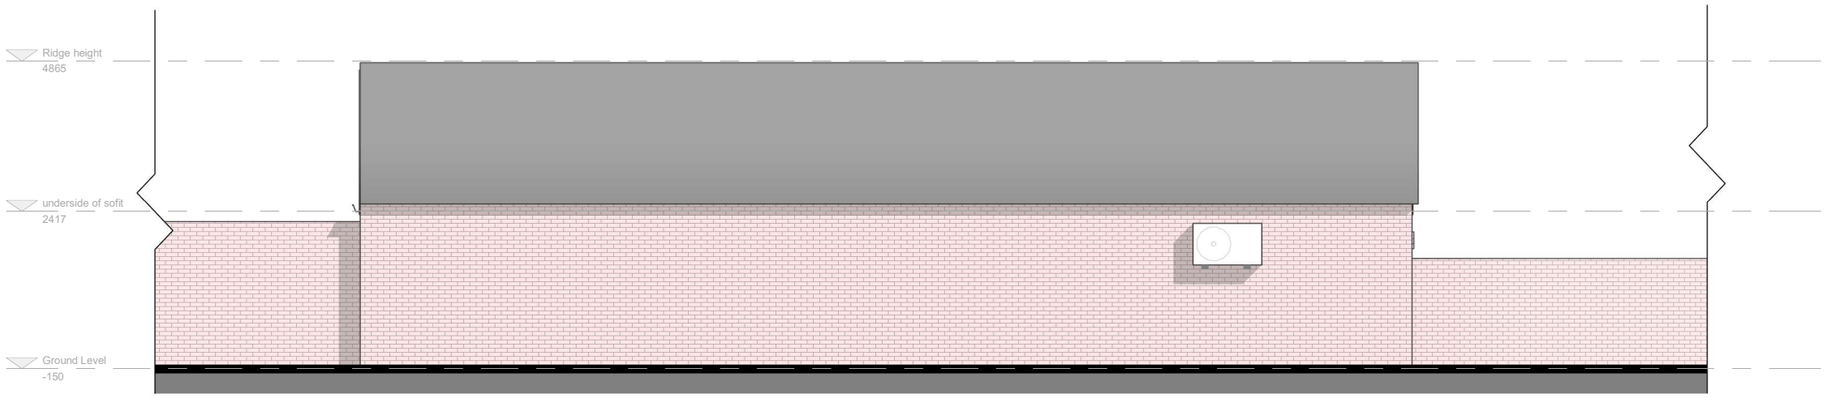


Proposed North West Elevation (unchanged)

1 : 50

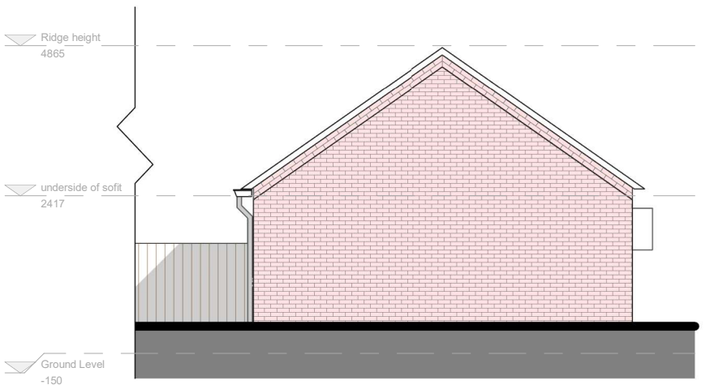


Proposed North East Elevation (Unchanged)

1 : 50

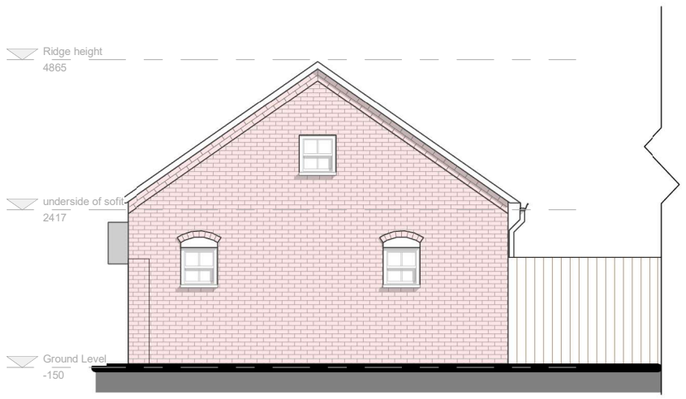

Proposed South West Elevation (unchanged)

1 : 50

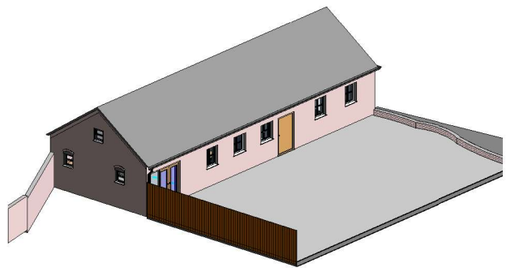

3D View

Notes:

The Designs and all information given in the drawing are copyright of MK1 Architecture and may not be used, amended, copied or reproduced for any purpose.

The drawing is to be used soley for the intended purpose. The Author accepts no liability or responsibility for any errors or ommisions arising throughout misuse.

Contractors must check all dimensions on site; Only figured dimensions are to be worked from. Take site dimensions for all fabrication work and refer all discrepancies for clarification or instruction before works are carried out.

DO NOT SCALE OF THIS DRAWING

Existing Materials

WALLS: English bond brickwork
ROOF: Natural slate tiles
FENESTRATION: Conservation natural timber sash and side opening windows windows
RAINWATER GOODS: UPVC Black gutters and downpipes
FASCIAS +SOFFITS: Timber

Rev	Description	Date

MK 1 Architecture
1 Moorside Lane
Holbrook
DE56 0TW
Tel: 07946576793

PROJECT

Land and outbuildings adjacent to 4 Prospect Road DE5 8RE

TITLE

Proposed Elevations

CLIENT

Mr D. Sutton

DRAWN BY	CHECKED BY	DATE
JSM	SJB	01/09/2021

SCALE (@ A1)	PROJECT NUMBER
1 : 50	NTU-JSM-004

DRAWING NUMBER	REV
A110	

01/09/2021 20:28:17