
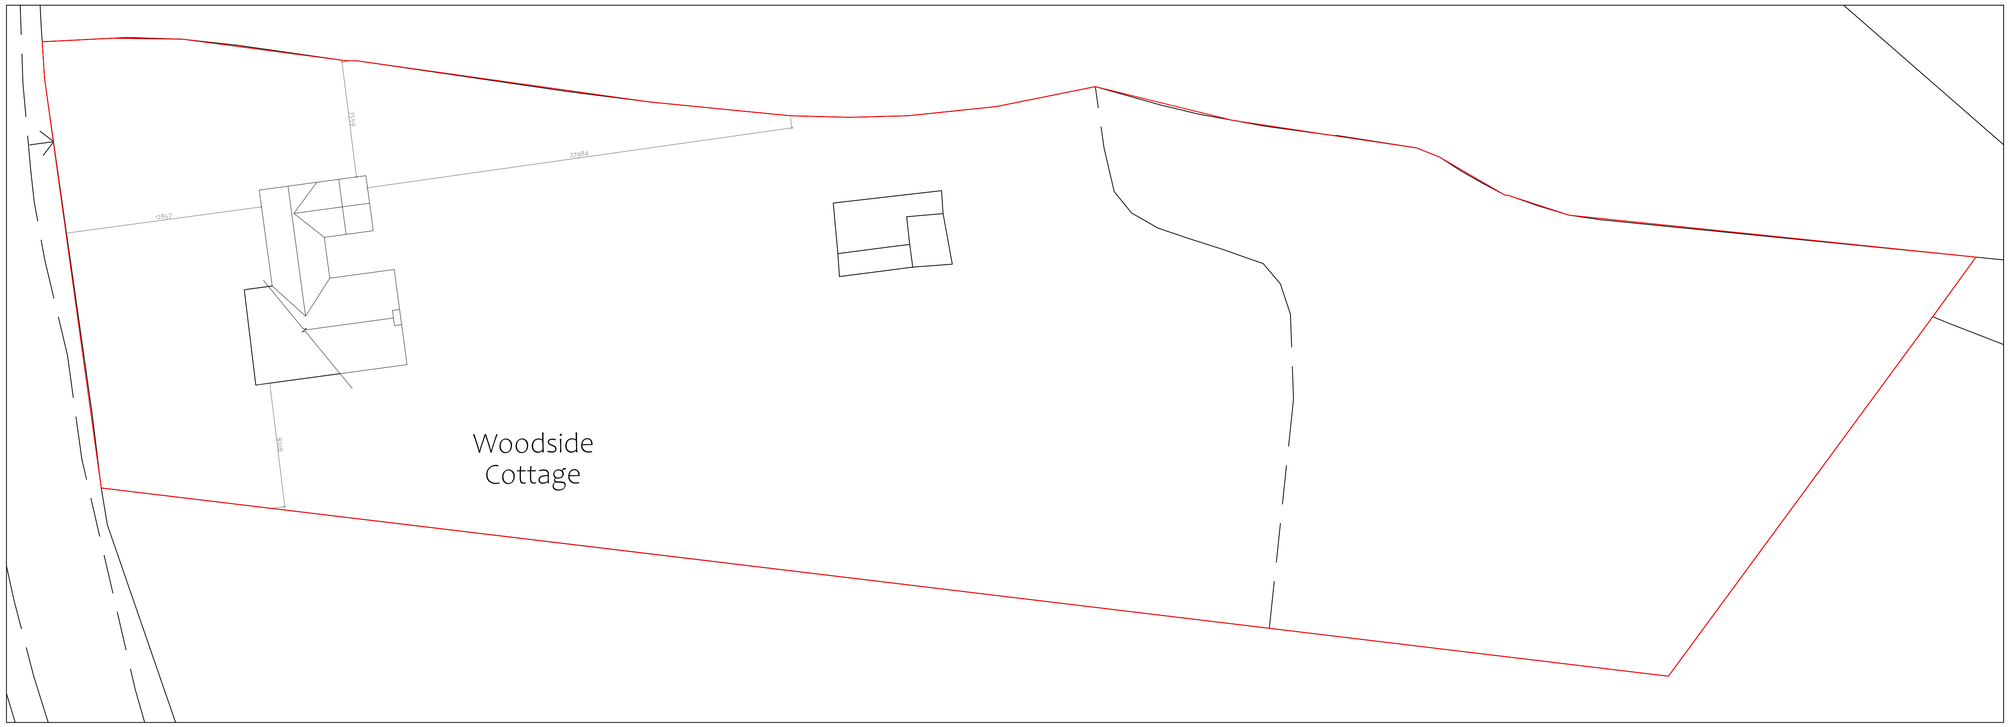


Existing Site Block Plan
Scale 1: 200

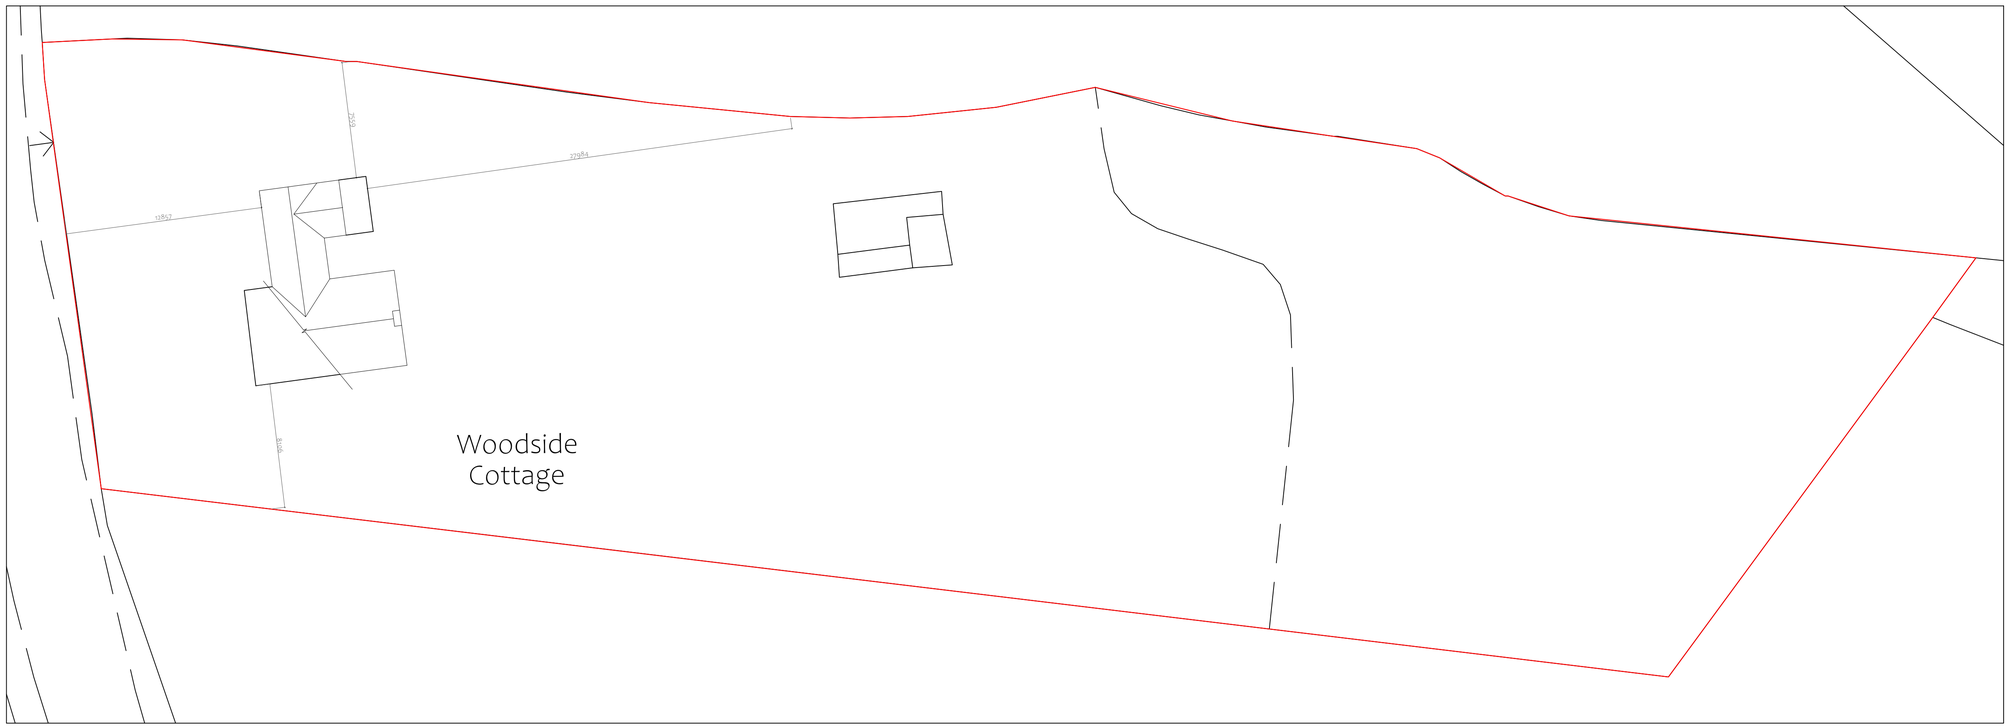

Proposed Site Block Plan
Scale 1: 200

DO NOT SCALE:
From this drawing all dimensions are in millimetres unless otherwise stated any discrepancies are to be reported to Lacey & Owen Architectural Services Ltd.

RELEVANT DRAWINGS:
This drawing is to be read in conjunction with all other relevant drawings and details

DRAWING COPYRIGHT:
This drawing and all other relevant drawings is the property of Lacey & Owen Architectural Services Ltd. and should not be copied or altered in any way without prior consent

PLANNING ISSUE

Rev	By	Date	Details

PROPOSED
Feature Window to Gable End inc Roof Alterations.

LOCATION
Woodside Cottage
Park Hall Lane
Mapperley
DE7 6DA

CLIENT
David Smith

DRAWING TITLE
Details as existing and Proposed

DRAWN BY	DATE	DWG.No	REV
MO	November 2021	KJ3319/02	-

SCALES @ A1 1:1250

139 Bath Street
Ilkeston
Derbyshire
DE7 8AS

LACEY & OWEN
ARCHITECTURAL SERVICES LTD

T: 0115 944 5138
E: enquiry@laceyandowen.co.uk
www.laceyandowen.co.uk

CIAT
REGISTERED PRACTICE