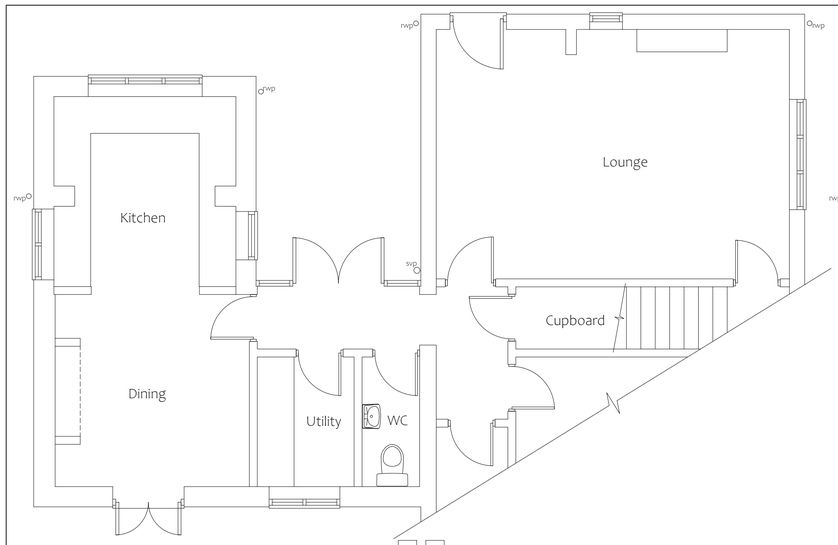
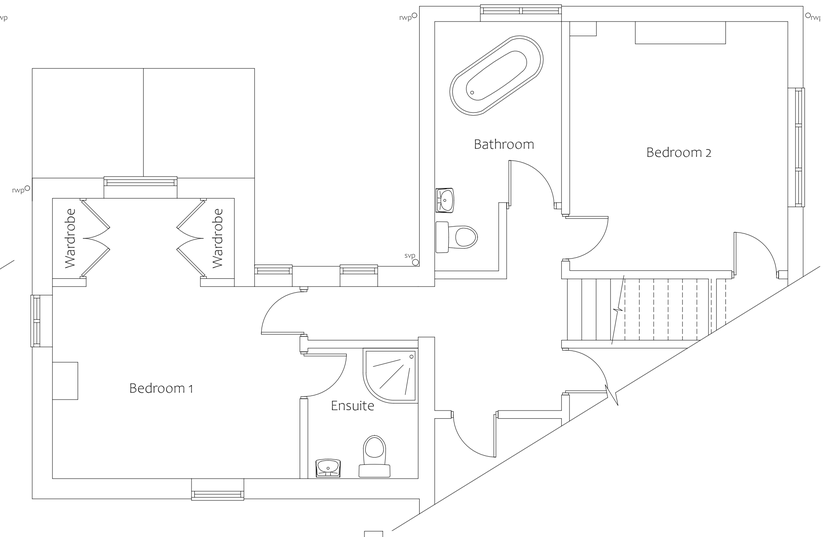
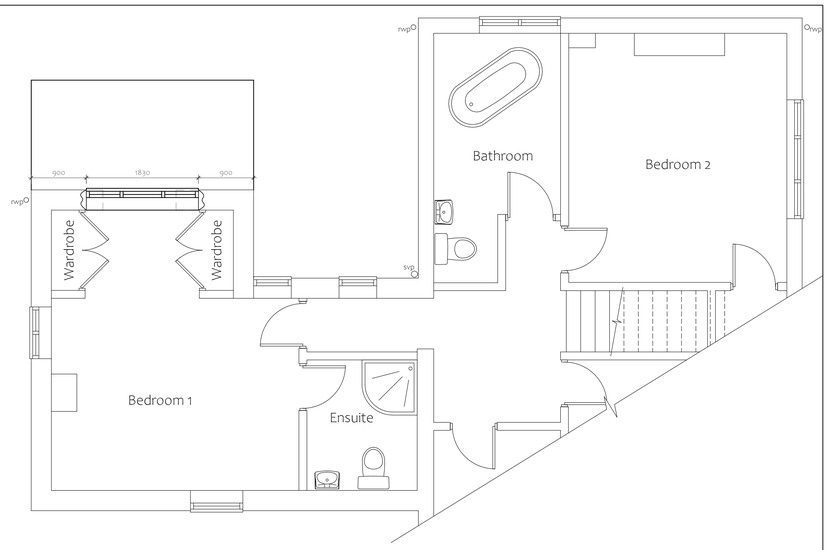



Existing/Proposed Ground Floor Plan
Scale 1: 50



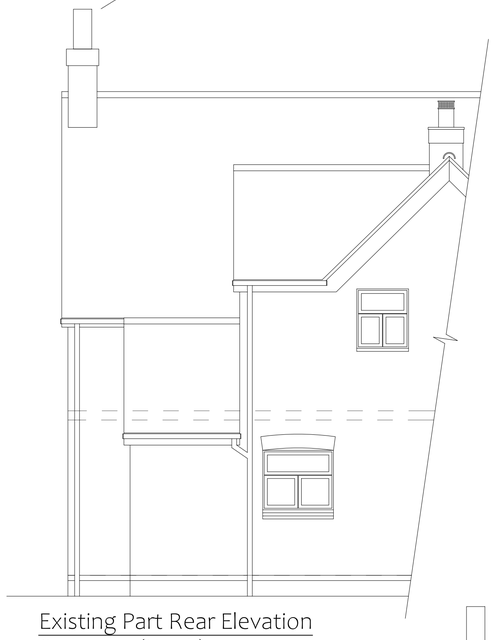

Existing First Floor Plan
Scale 1: 50



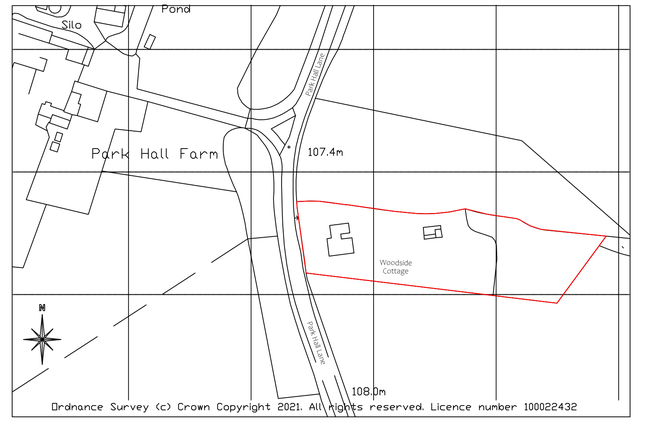

Proposed First Floor Plan
Scale 1: 50



Existing Side Eleveation
Scale 1: 50 (East)



Existing Part Rear Elevation
Scale 1: 50 (North)

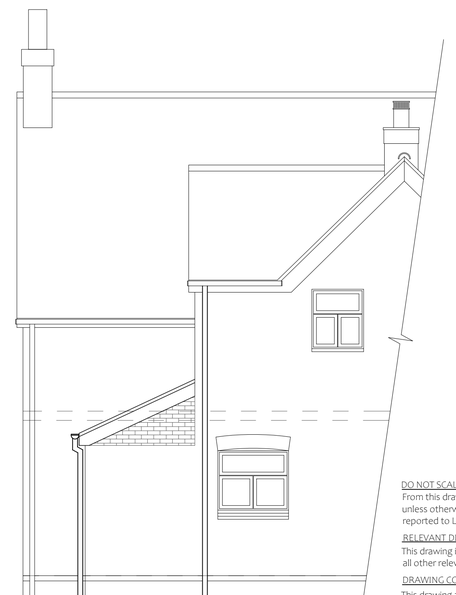



Site Block Plan
Scale 1: 1250

PLANNING ISSUE




Proposed Side Elevation
Scale 1: 50 (East)



Proposed Part Rear Elevation
Scale 1: 50 (North)

| Rev | By | Date | Details |
|---|---|---|---|
| B | MO | 12/11/21 | Chimney Added |
| A | MO | 04/11/21 | Planning Issue |

PROPOSED
Feature Window to Gable End inc Roof Alterations.

LOCATION
Woodside Cottage
Park Hall Lane
Mapperley
DE7 6DA

CLIENT
David Smith

DRAWING TITLE
Details as existing and Proposed

| Drawn By | Date | Dwg.No | Rev |
|---|---|---|---|
| MO | October 2021 | KJ3319/01 | B |

| Scales | | | | | | |
|---|---|---|---|---|---|---|
| @ A1 | | | 1:50 | | | 1:1250 |

DO NOT SCALE:
From this drawing all dimensions are in millimetres unless otherwise stated any discrepancies are to be reported to Lacey & Owen Architectural Services Ltd.

RELEVANT DRAWINGS:
This drawing is to be read in conjunction with all other relevant drawings and details

DRAWING COPYRIGHT:
This drawing and all other relevant drawings is the property of Lacey & Owen Architectural Services Ltd. and should not be copied or altered in any way without prior consent

139 Bath Street
Ilkeston
Derbyshire
DE7 8AS
LACEY & OWEN
ARCHITECTURAL SERVICES LTD
T: 0115 944 5138
E: enquiry@laceyandowen.co.uk
www.laceyandowen.co.uk
CIAT REGISTERED PRACTICE