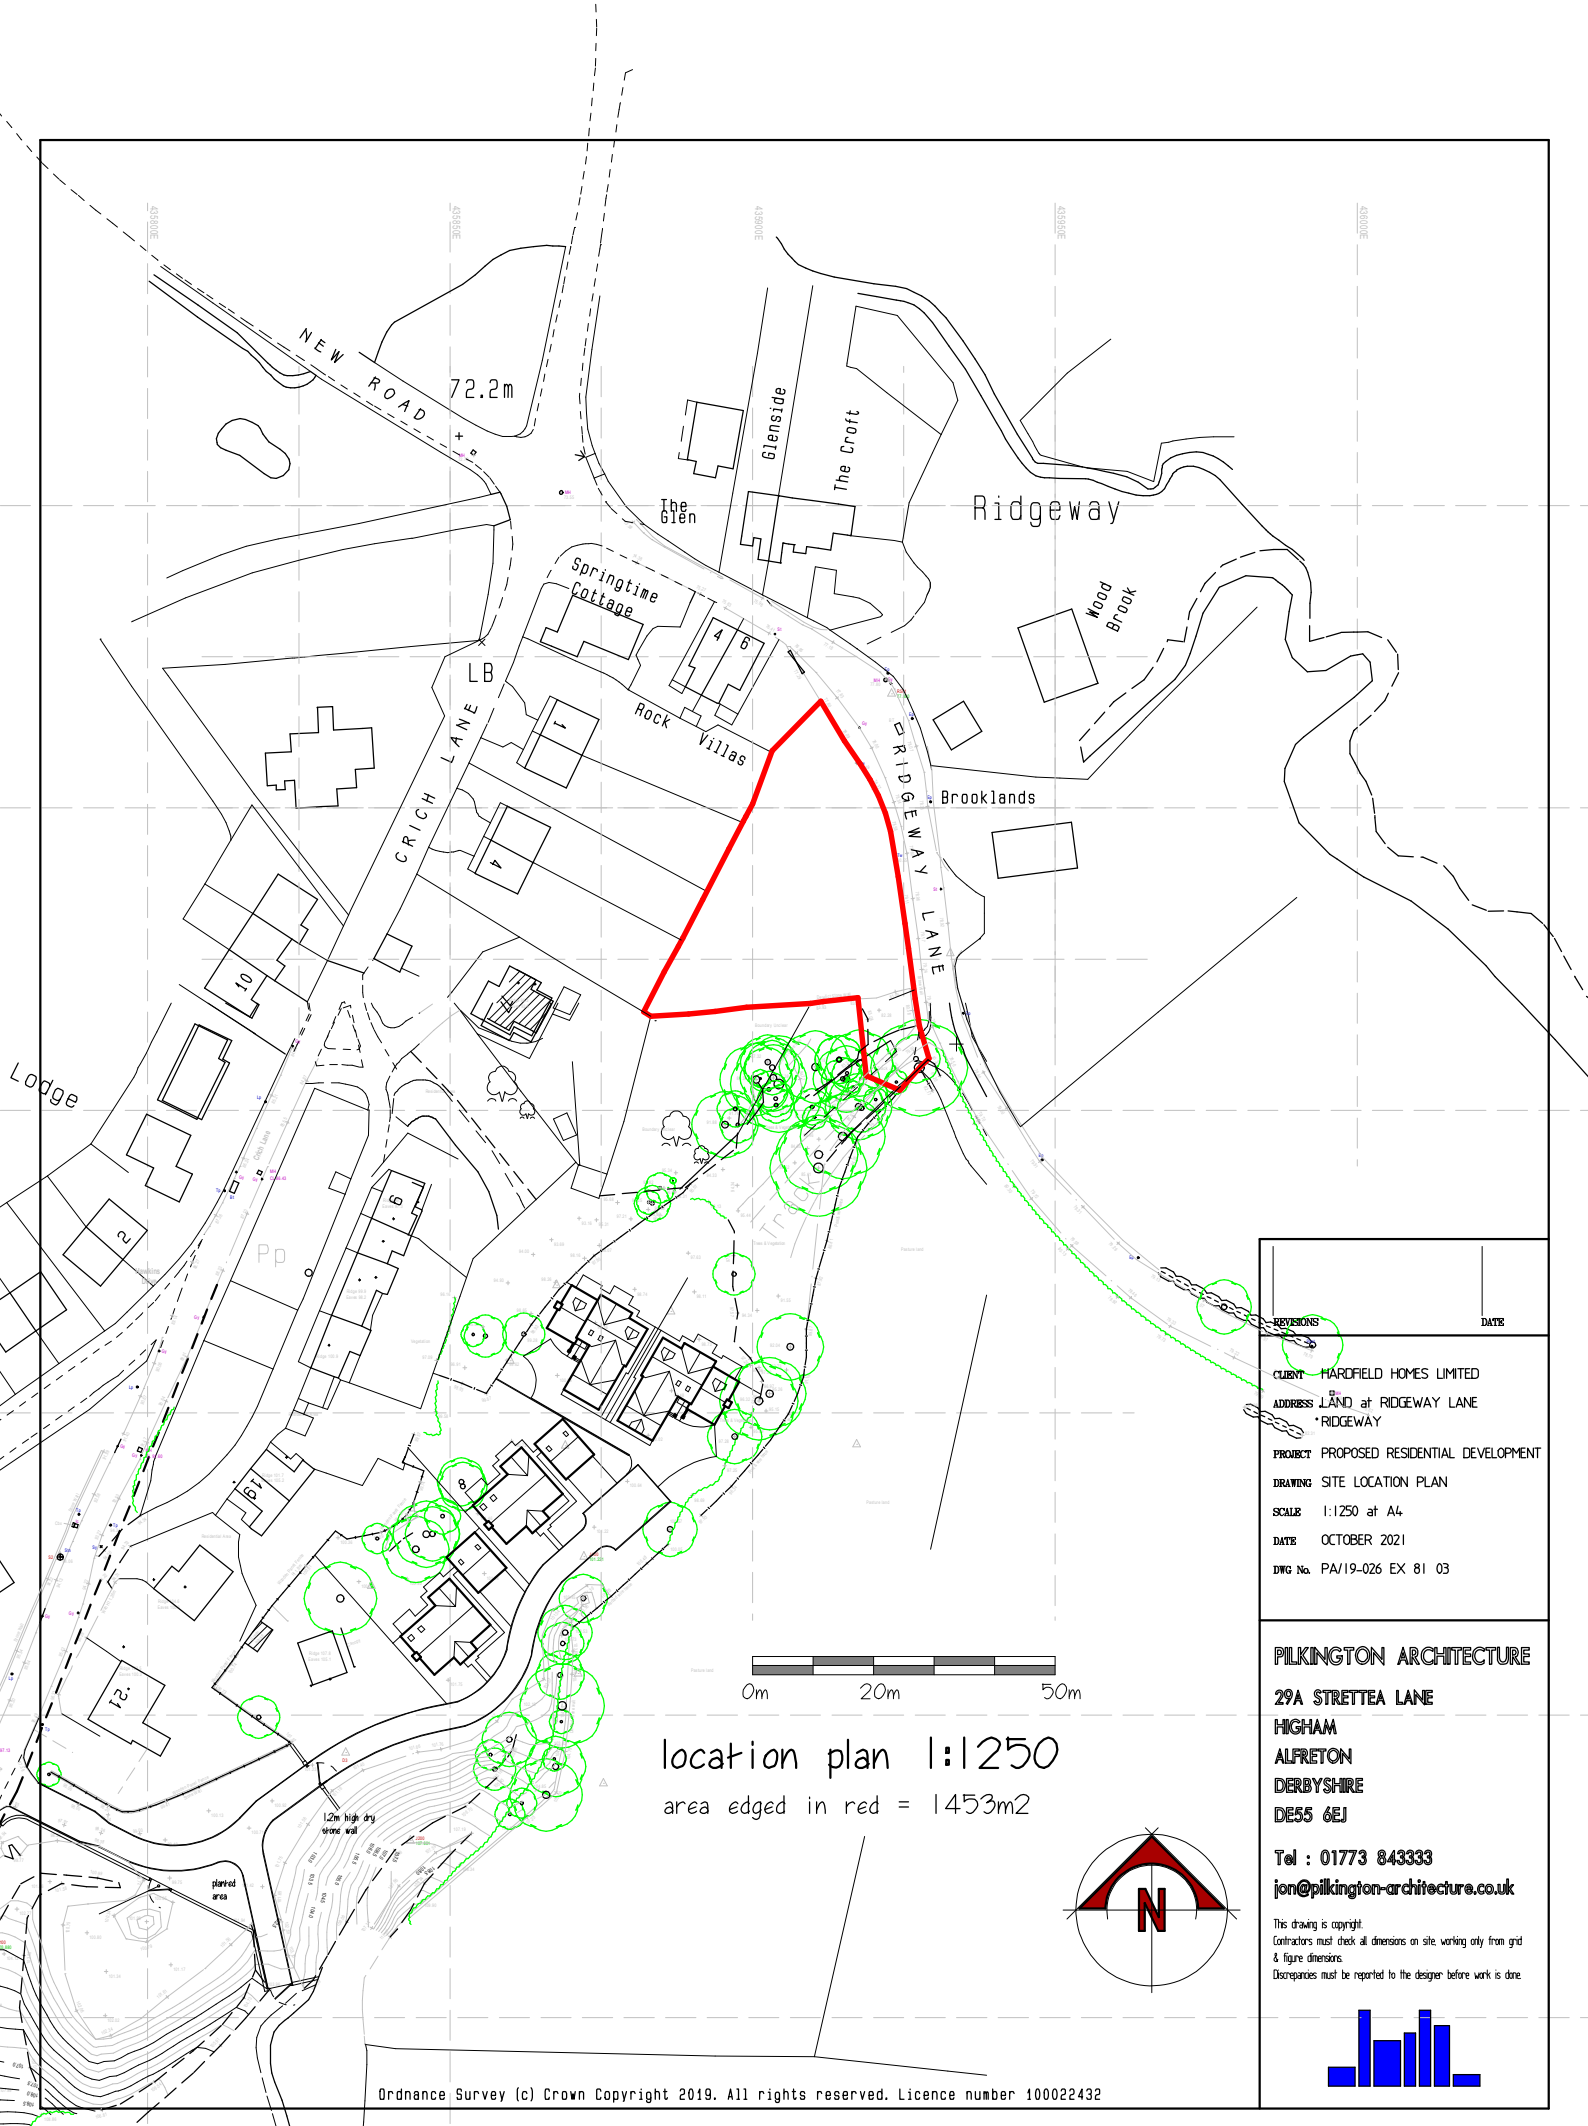


location plan 1:1250

area edged in red = 1453m2

REVISIONS	DATE

CLIENT HARDFIELD HOMES LIMITED

ADDRESS LAND at RIDGEWAY LANE RIDGEWAY

PROJECT PROPOSED RESIDENTIAL DEVELOPMENT

DRAWING SITE LOCATION PLAN

SCALE 1:1250 at A4

DATE OCTOBER 2021

DWG No. PA/19-026 EX 81 03

PILKINGTON ARCHITECTURE

29A STRETTEA LANE

HIGHAM

ALFRETON

DERBYSHIRE

DE55 6EJ

Tel : 01773 843333

jon@pilkington-architecture.co.uk

This drawing is copyright.

Contractors must check all dimensions on site, working only from grid & figure dimensions.

Discrepancies must be reported to the designer before work is done.

Ordnance Survey (c) Crown Copyright 2019. All rights reserved. Licence number 100022432