Existing Plan

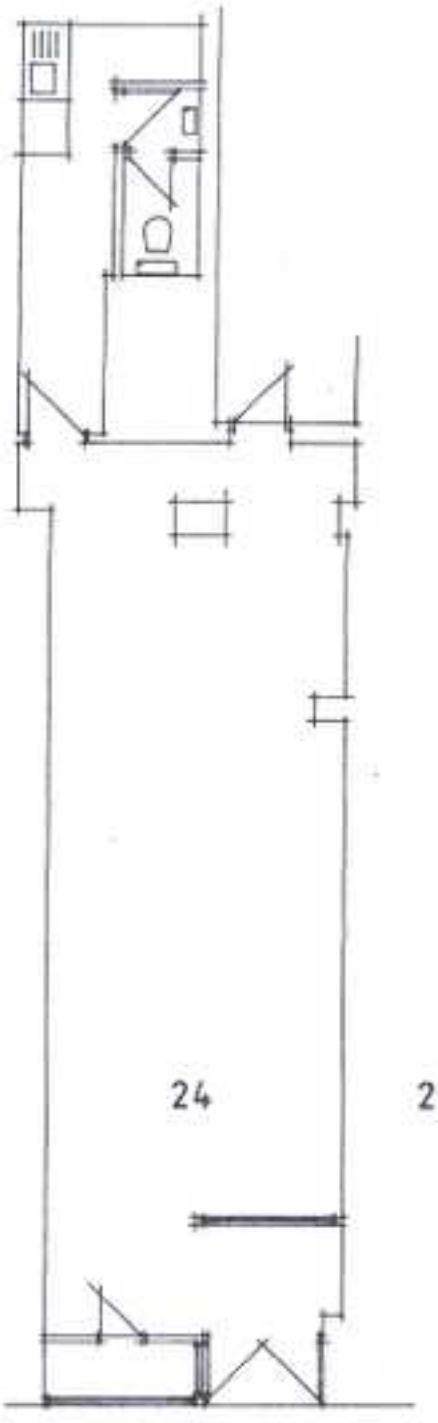

Proposed Plan

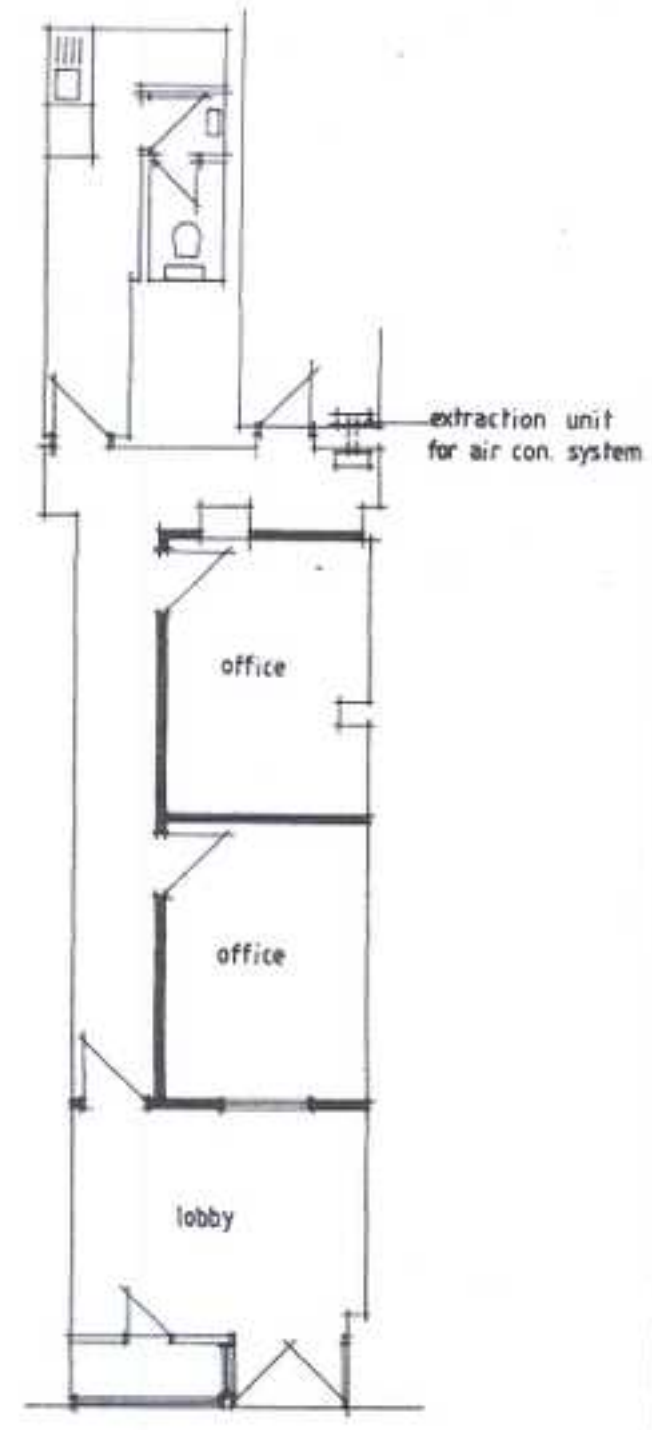

MARKET STREET

client
Mr. C. Onyinah
project
Change of Use to Taxi Booking Office
24 Market Street, Heanor, Derbyshire

1:100