

Dimensions to be verified on site.
Figured dimensions to take preference to those scaled.
Any areas indicated on this drawing are for guidance only.
No responsibility is taken for their accuracy.

This drawing is the property of D.J.S. ARCHITECTURAL SERVICES Ltd. Copyright is reserved by them and the drawing is issued on the condition that it is not copied, reproduced, retained or disclosed to any unauthorised person, either wholly or in part without the consent in writing of: D.J.S. ARCHITECTURAL SERVICES Ltd

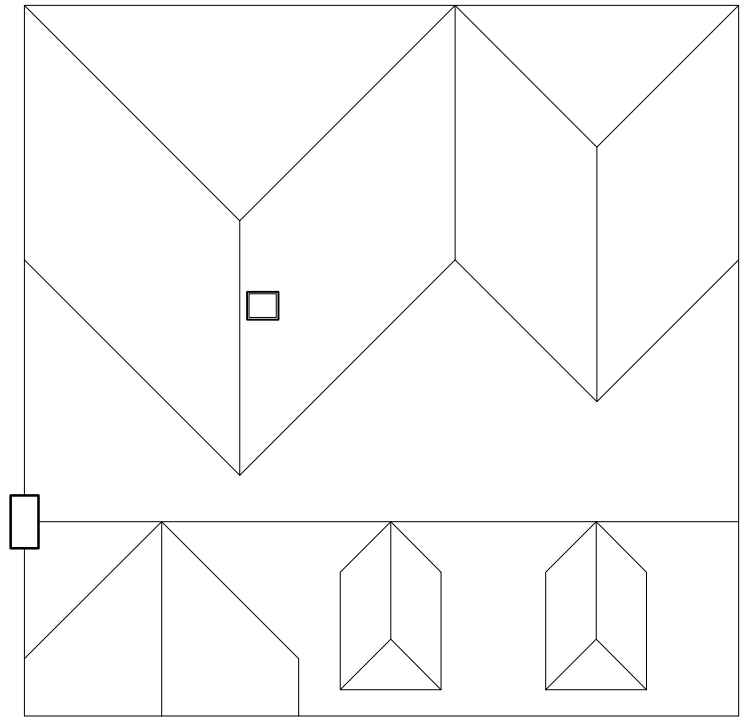

EXISTING ROOF PLAN
SCALE 1:150

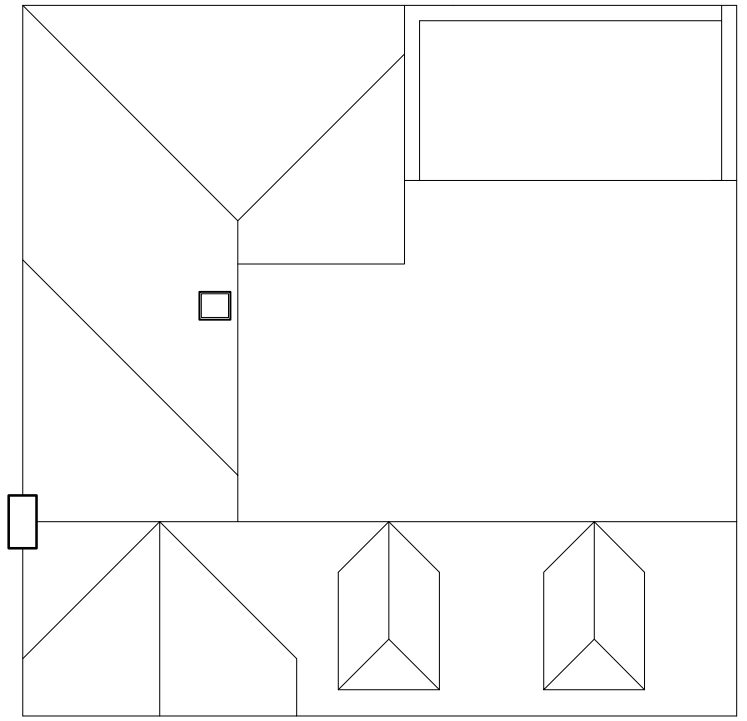


PROPOSED ROOF PLAN
SCALE 1:150



Ordnance Survey (c) Crown Copyright 2021. All rights reserved. Licence number 100020449

LOCATION PLAN
SCALE 1:1250

m 10 0 10 20 30 40 50 m
SCALE 1:1250 1cm=1.25m

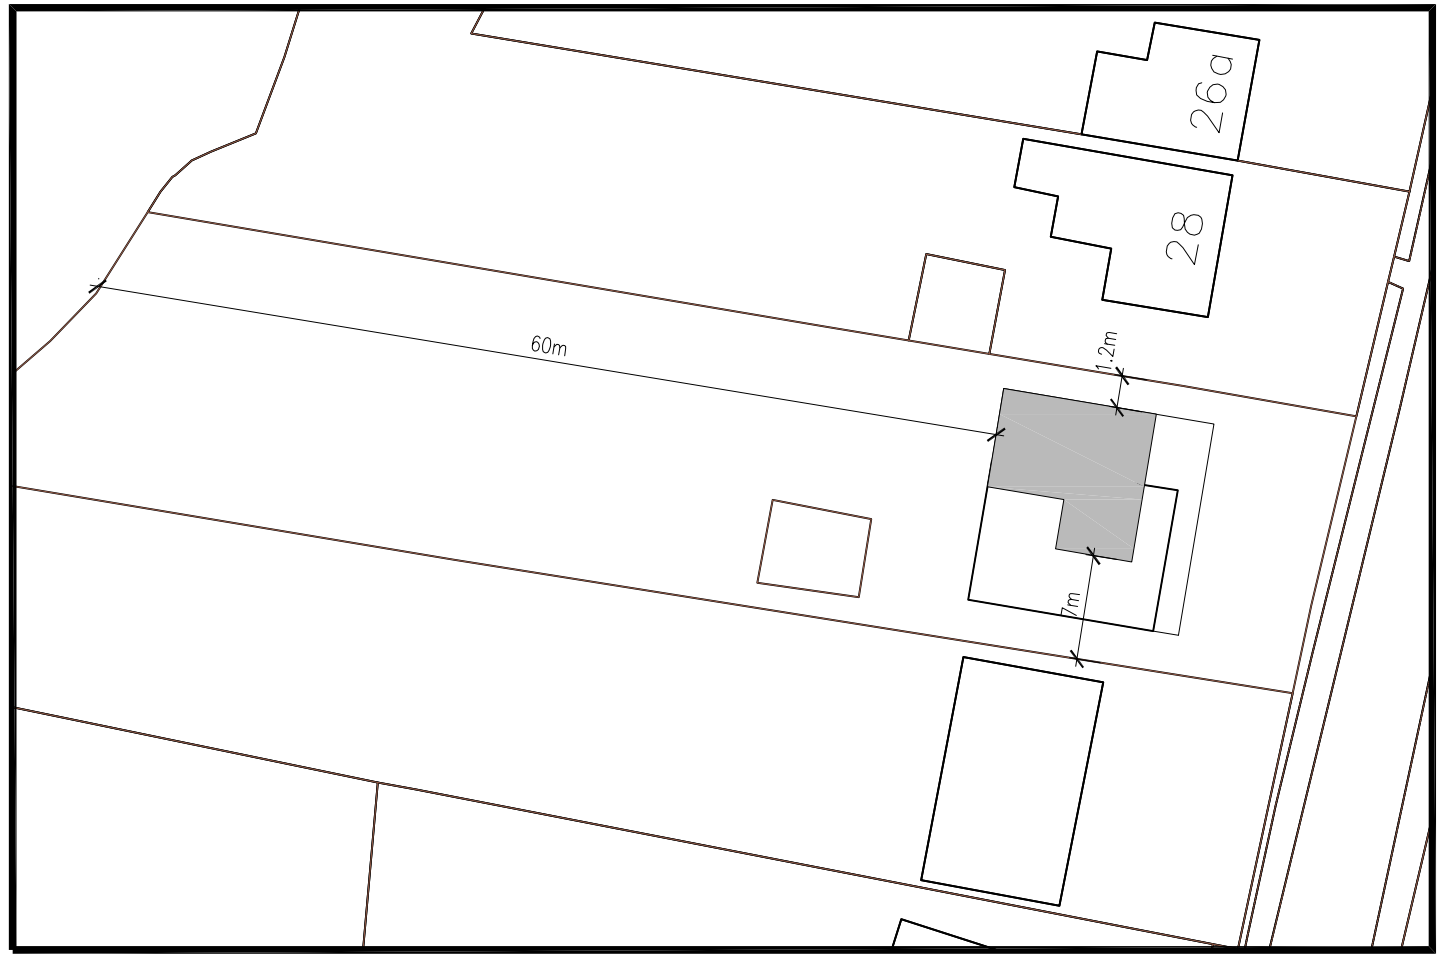

BLOCK PLAN
SCALE 1:500

m 5 0 5 10 15 20 25 m
SCALE 1:500 2mm=3' 1cm=5m

A3

Rev	Description	By	Date

DJS ARCHITECTURAL SERVICES LTD
www.djsarchitectural.co.uk
CIAT CHARTERED PRACTICE
T 01159 178528
M 07917 606814
E info@djsarchitectural.co.uk
A 2 Grange Drive, Long Eaton, Nottingham, NG10 2DQ

Project
PROPOSED
LOFT EXTENSION
INCL NEW REAR ROOF

Drawing Title
ROOF PLANS,
LOCATION PLAN
AND BLOCK PLAN

Drawing No.	Revision
011 JM	–
Scale: 1:1250, 1:500, 1:150	Date: 01/11/21
Computer File No.: 21-10 JM	Project No.: 21-10 JM
Drawn By: DJS	Checked By
Coordinated By	Approved By

Address
30 Cloves Hill
Morley
Derbys