
mm 1000 0 1000 2000 3000 4000 5000 mm


SCALE 1:100 1cm = 1m

Dimensions to be verified on site.
Figured dimensions to take preference to those scaled.
Any areas indicated on this drawing are for guidance only.
No responsibility is taken for their accuracy.

This drawing is the property of D.J.S. ARCHITECTURAL SERVICES Ltd. Copyright is reserved by them and the drawing is issued on the condition that it is not copied, reproduced, retained or disclosed to any unauthorised person, either wholly or in part without the consent in writing of: D.J.S. ARCHITECTURAL SERVICES Ltd

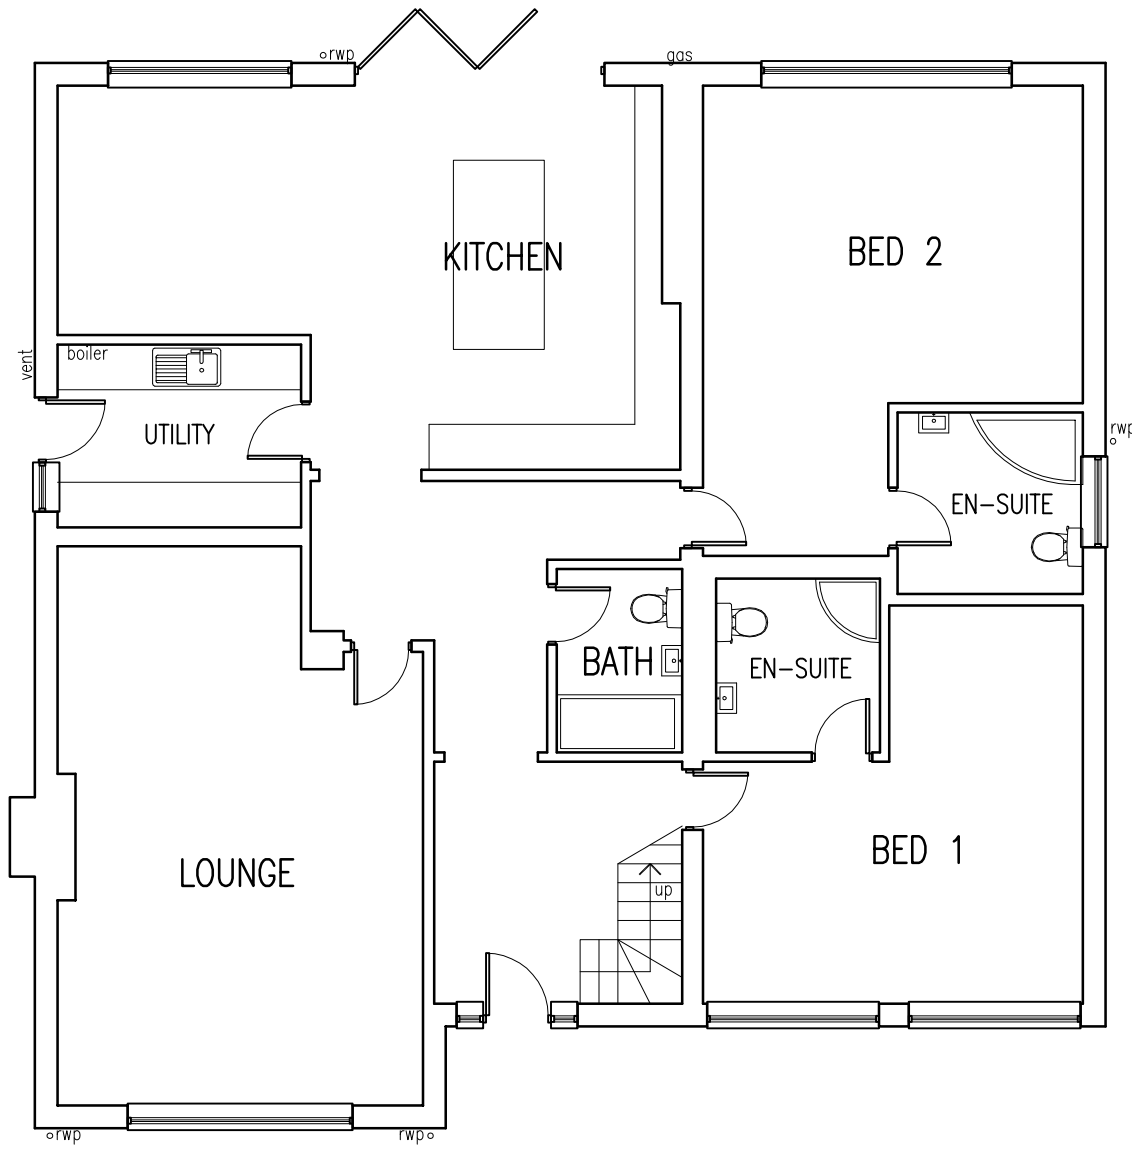


GROUND FLOOR PLAN (GIA 171m²)

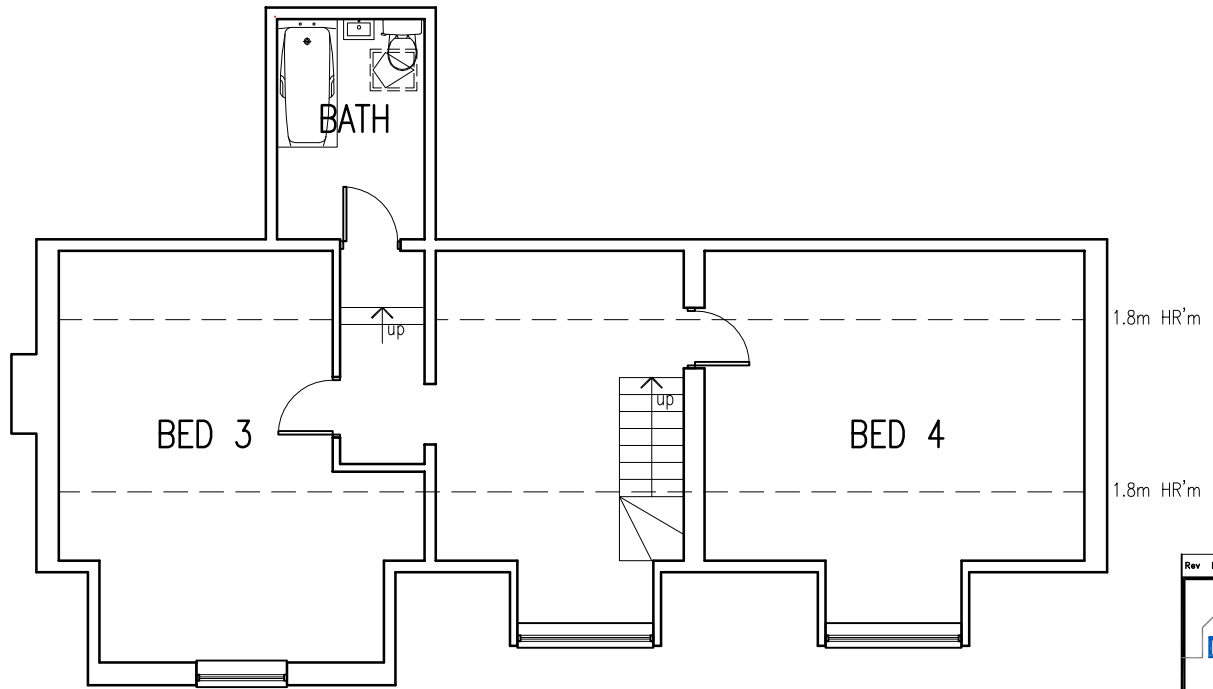


FIRST FLOOR PLAN (GIA 69.5m²)

| Rev | Description | By | Date |
|---|---|---|---|

DJS ARCHITECTURAL SERVICES LTD
www.djsarchitectural.co.uk
CIAT CHARTERED PRACTICE
T 01159 178528
M 07917 606814
E info@djsarchitectural.co.uk
A 2 Grange Drive, Long Eaton, Nottingham, NG10 2DQ

Project
PROPOSED
LOFT EXTENSION
INCL NEW REAR ROOF

Drawing Title
EXISTING
PLANS

| Drawing No. | Revision |
|---|---|
| 012 JM | – |
| Scale 1:100 | Date 04/11/21 |
| Computer File No. 21-10 JM | Project No. 21-10 JM |
| Drawn By DJS | Checked By |
| Coordinated By | Approved By |

Address
30 Cloves Hill
Morley
Derbys

A3