
mm 1000 0 1000 2000 3000 4000 5000 mm


SCALE 1:100 1cm = 1m

Dimensions to be verified on site.
Figured dimensions to take preference to those scaled.
Any areas indicated on this drawing are for guidance only.
No responsibility is taken for their accuracy.

This drawing is the property of D.J.S. ARCHITECTURAL SERVICES Ltd. Copyright is reserved by them and the drawing is issued on the condition that it is not copied, reproduced, retained or disclosed to any unauthorised person, either wholly or in part without the consent in writing of: D.J.S. ARCHITECTURAL SERVICES Ltd

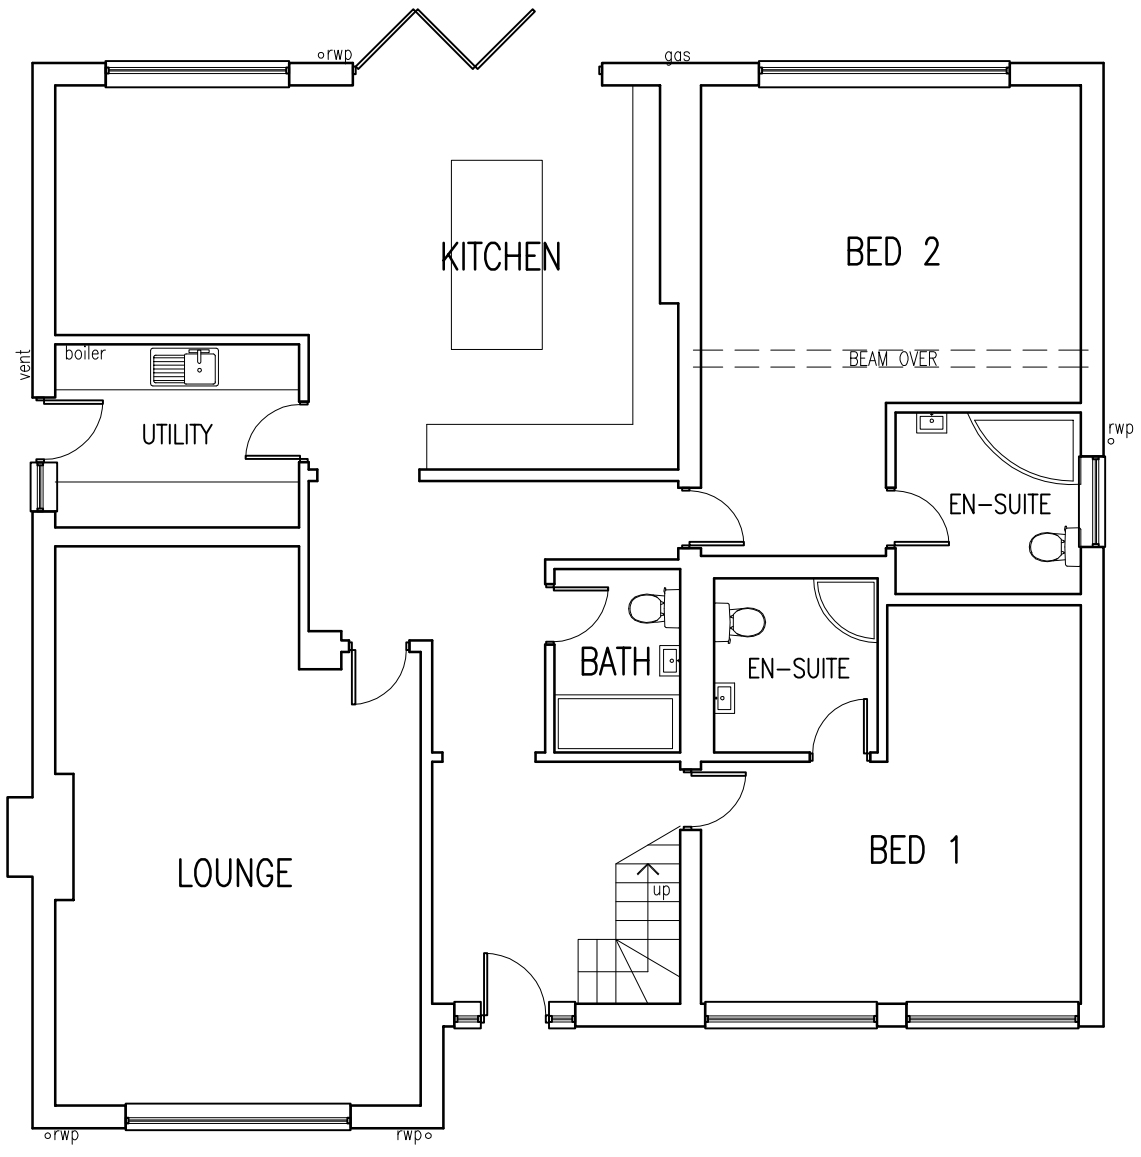

GROUND FLOOR PLAN (GIA 171m²)

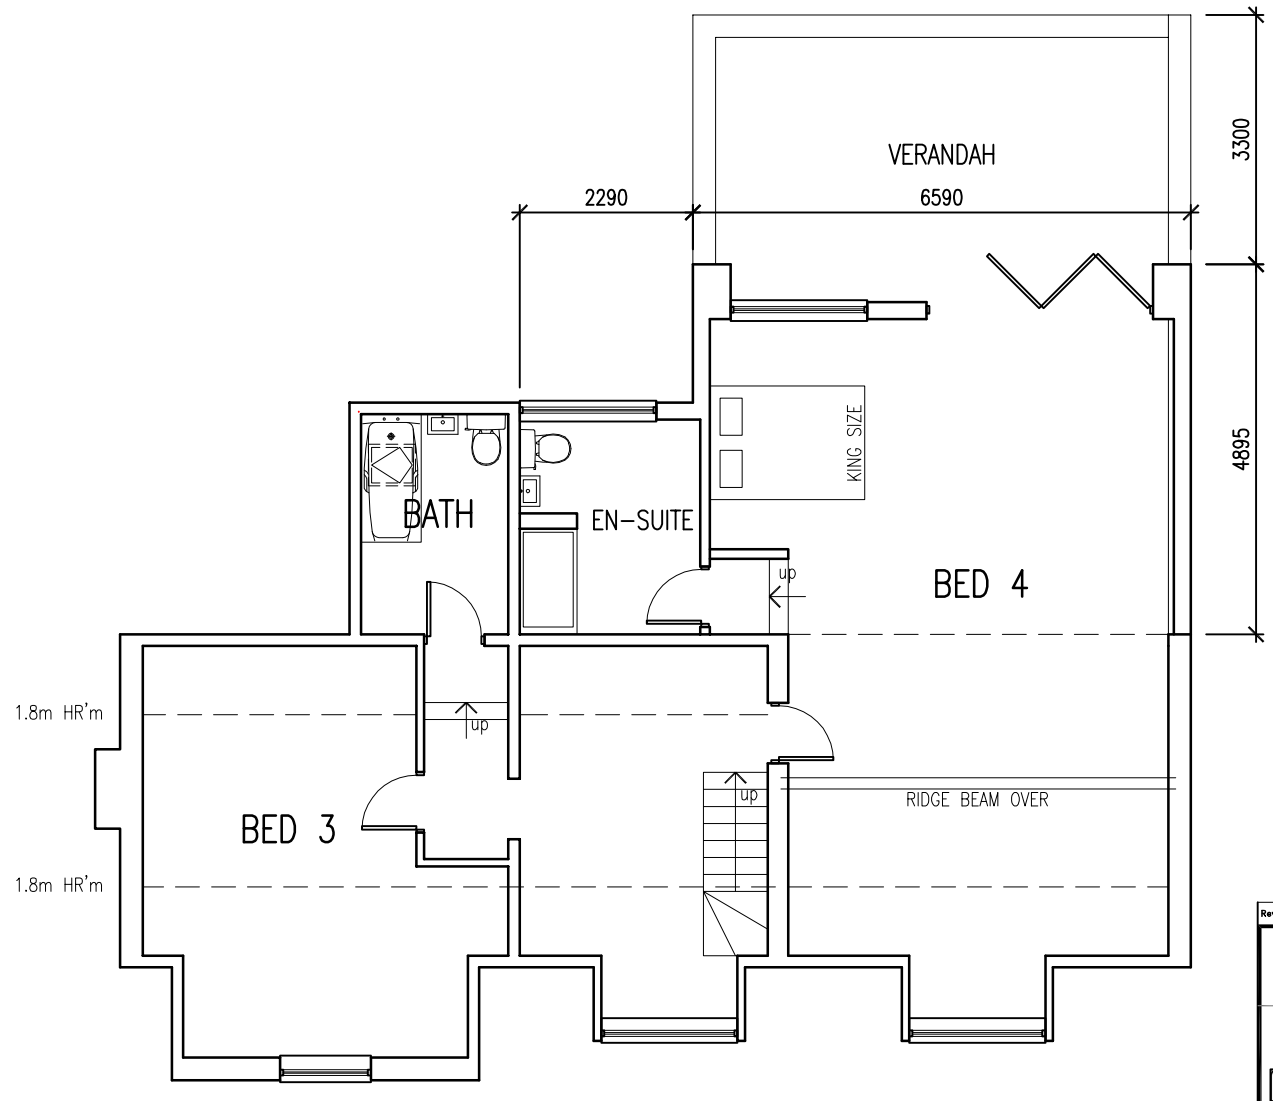

FIRST FLOOR PLAN (GIA 104m²)

Rev	Description	By	Date

DJS ARCHITECTURAL SERVICES LTD
www.djsarchitectural.co.uk
CIAT CHARTERED PRACTICE
T 01159 178528
M 07917 606814
E info@djsarchitectural.co.uk
A 2 Grange Drive, Long Eaton, Nottingham, NG10 2DQ

Project
PROPOSED
LOFT EXTENSION
INCL NEW REAR ROOF

Drawing Title
PROPOSED
PLANS

Drawing No.	Revision
014 JM	–
Scale 1:100	Date 04/11/21
Computer File No. 21-10 JM	Project No. 21-10 JM
Drawn By DJS	Checked By
Coordinated By	Approved By

Address
30 Cloves Hill
Morley
Derbys

A3