

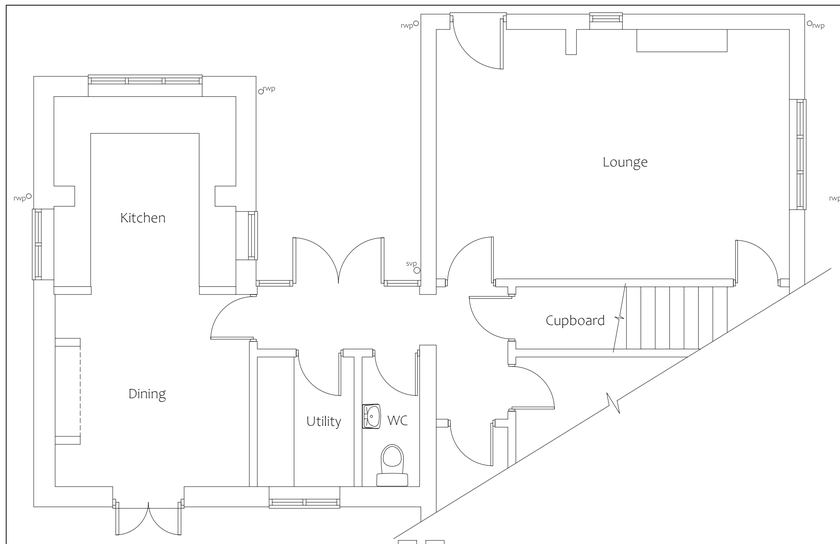


Existing/Proposed Ground Floor Plan
Scale 1: 50

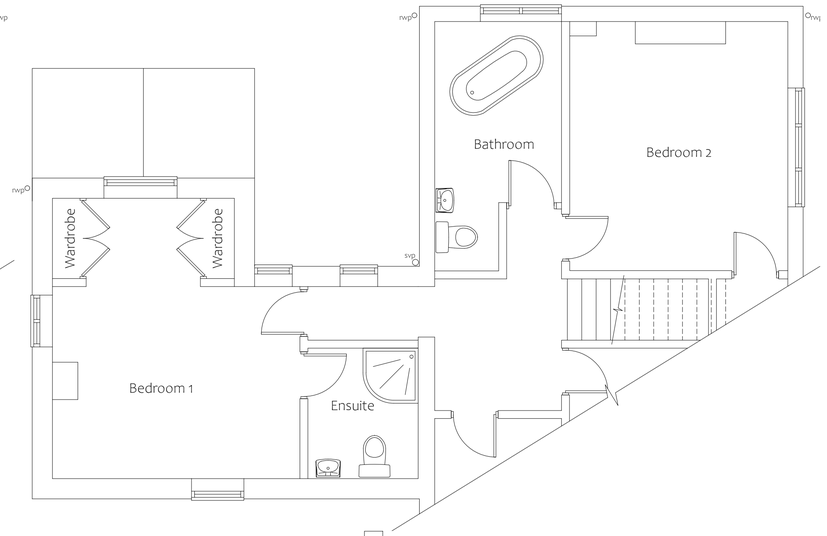


Existing First Floor Plan
Scale 1: 50

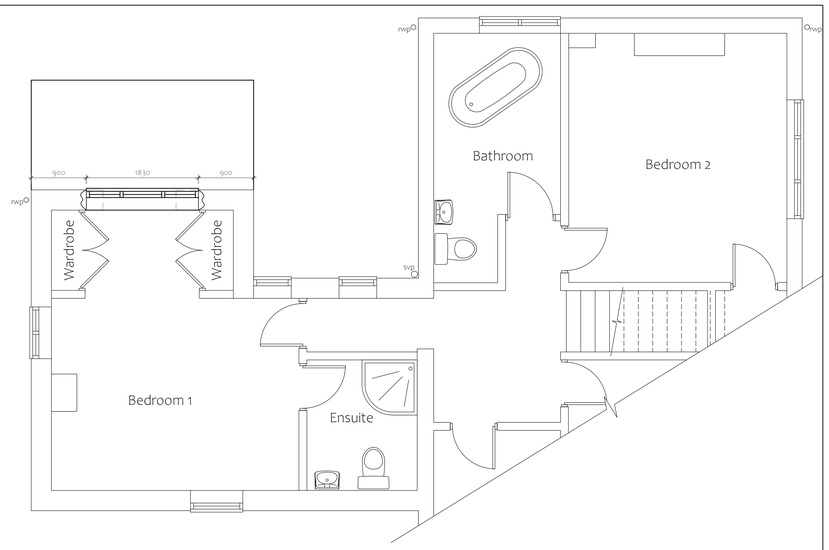


Proposed First Floor Plan
Scale 1: 50



Existing Side Eleveation
Scale 1: 50 (East)

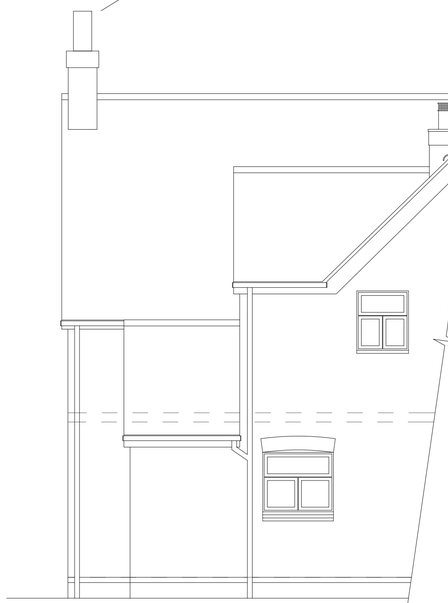


Existing Part Rear Elevation
Scale 1: 50 (North)

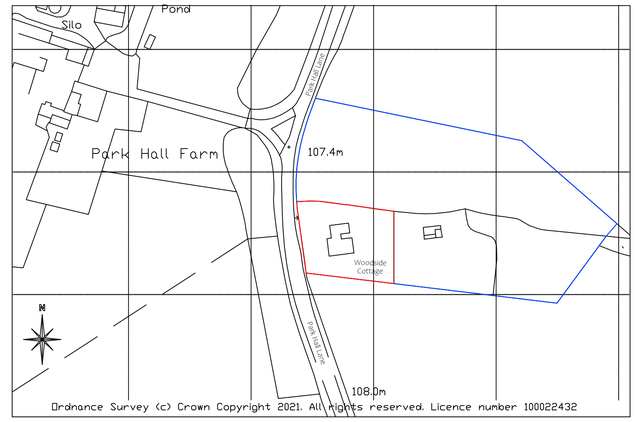

Site Block Plan
Scale 1: 1250



Proposed Side Elevation
Scale 1: 50 (East)

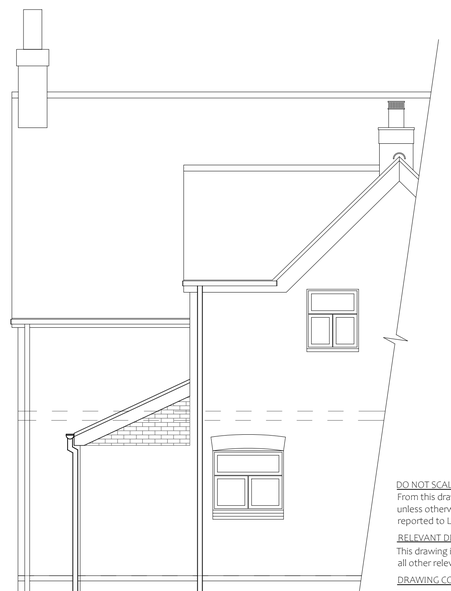

Proposed Part Rear Elevation
Scale 1: 50 (North)

PLANNING ISSUE

Rev	By	Date	Details
C	MO	16/11/21	Boundary lines amended.
B	MO	12/11/21	Chimney Added
A	MO	04/11/21	Planning Issue

PROPOSED
Feature Window to Gable End inc Roof Alterations.

LOCATION
Woodside Cottage
Park Hall Lane
Mapperley
DE7 6DA

CLIENT
David Smith

DRAWING TITLE
Details as existing and Proposed

DRAWN BY	DATE	DWG.No	REV
MO	October 2021	KJ3319/01	C

SCALES @ A1: 1:50, 1:1250

139 Bath Street
Ilkeston
Derbyshire
DE7 8AS
LACEY & OWEN
ARCHITECTURAL SERVICES LTD
T: 0115 944 5138
E: enquiry@laceyandowen.co.uk
www.laceyandowen.co.uk
CIAT REGISTERED PRACTICE

DO NOT SCALE:
From this drawing all dimensions are in millimetres unless otherwise stated any discrepancies are to be reported to Lacey & Owen Architectural Services Ltd.

RELEVANT DRAWINGS:
This drawing is to be read in conjunction with all other relevant drawings and details

DRAWING COPYRIGHT:
This drawing and all other relevant drawings is the property of Lacey & Owen Architectural Services Ltd. and should not be copied or altered in any way without prior consent