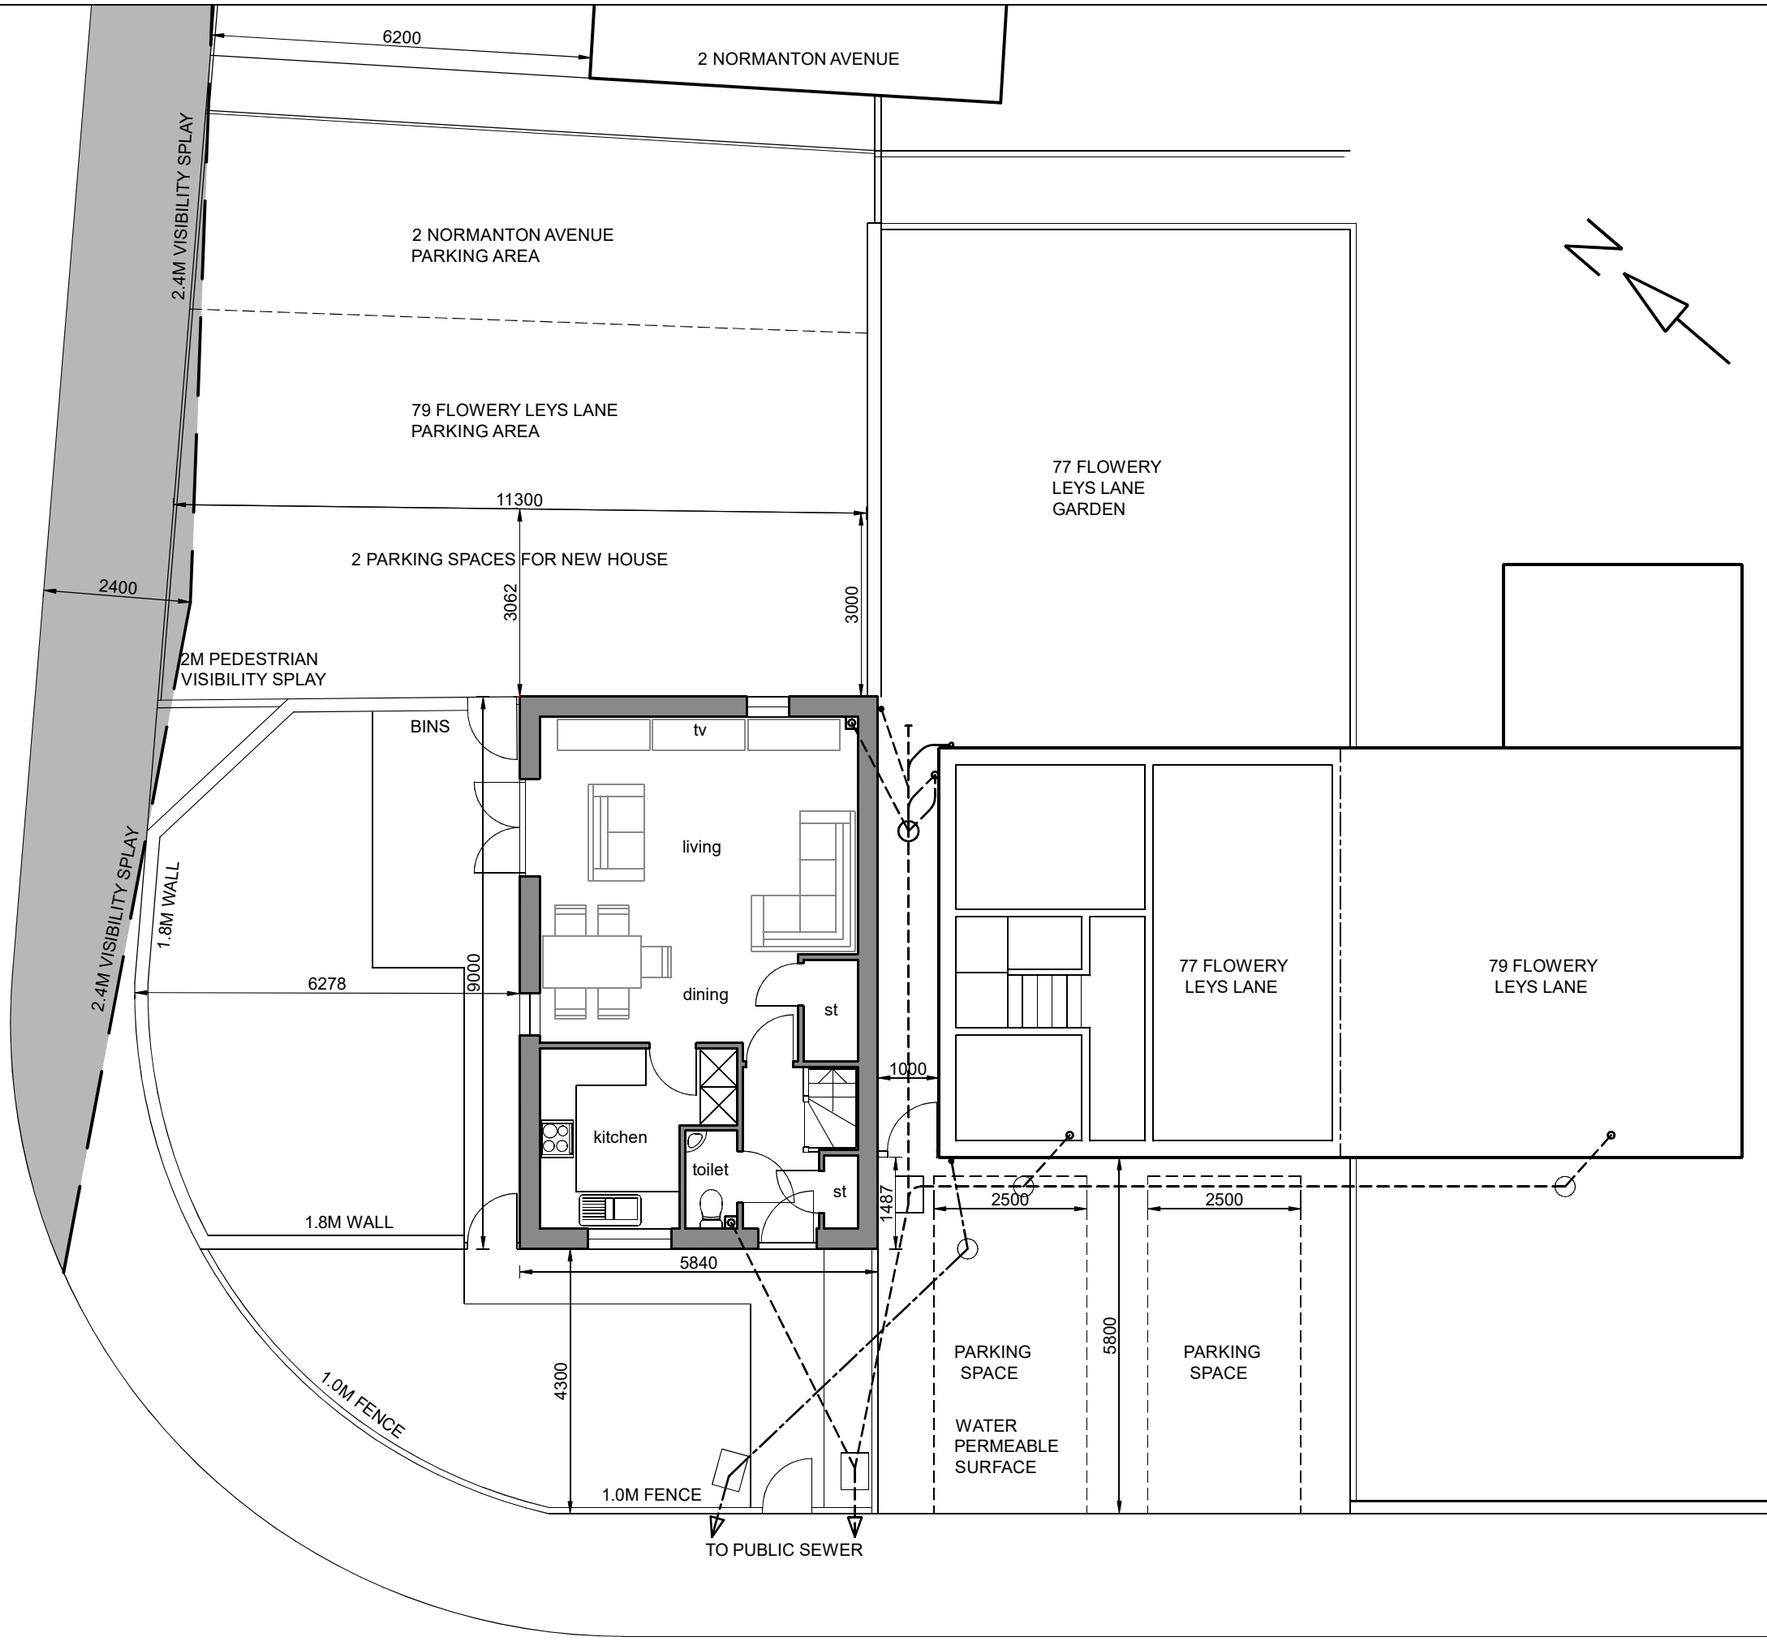

DRAWN	DM	DATE	30-7-2021	REV	B
SIZE	A3	SCALE	1:100		
NO.	DMA-098-005				

SITE PLAN
AS PROPOSED

PROPOSED NEW HOUSE
ADJACENT 77 FLOWERY LEYS
LANE ALFRETON

DARREN MAYNER
ARCHITECTURE

54 ROWTHORNE AVENUE
SWANWICK ALFRETON
DE55 1RZ 01773 602082
www.mayner-architecture.co.uk

REV	DATE	BY	DESCRIPTION
A	12-10-2021	DM	LOCATION AND LENGTH OF PARKING SPACES AND VISIBILITY SPLAY INDICATED
B	16-11-2021	DM	NEW HOUSE MOVED FURTHER BACK FROM FLOWERY LEYS LANE. CAR PARK SPACES SHOWN TO FRONT OF EXISTING HOUSE. 1.8M HIGH BOUNDARY FENCE CHANGED TO 1.8M WALL TO GARDEN