OVERLANE HAZELWOOD
COMPARISION APPROVED
AND PROPOSED

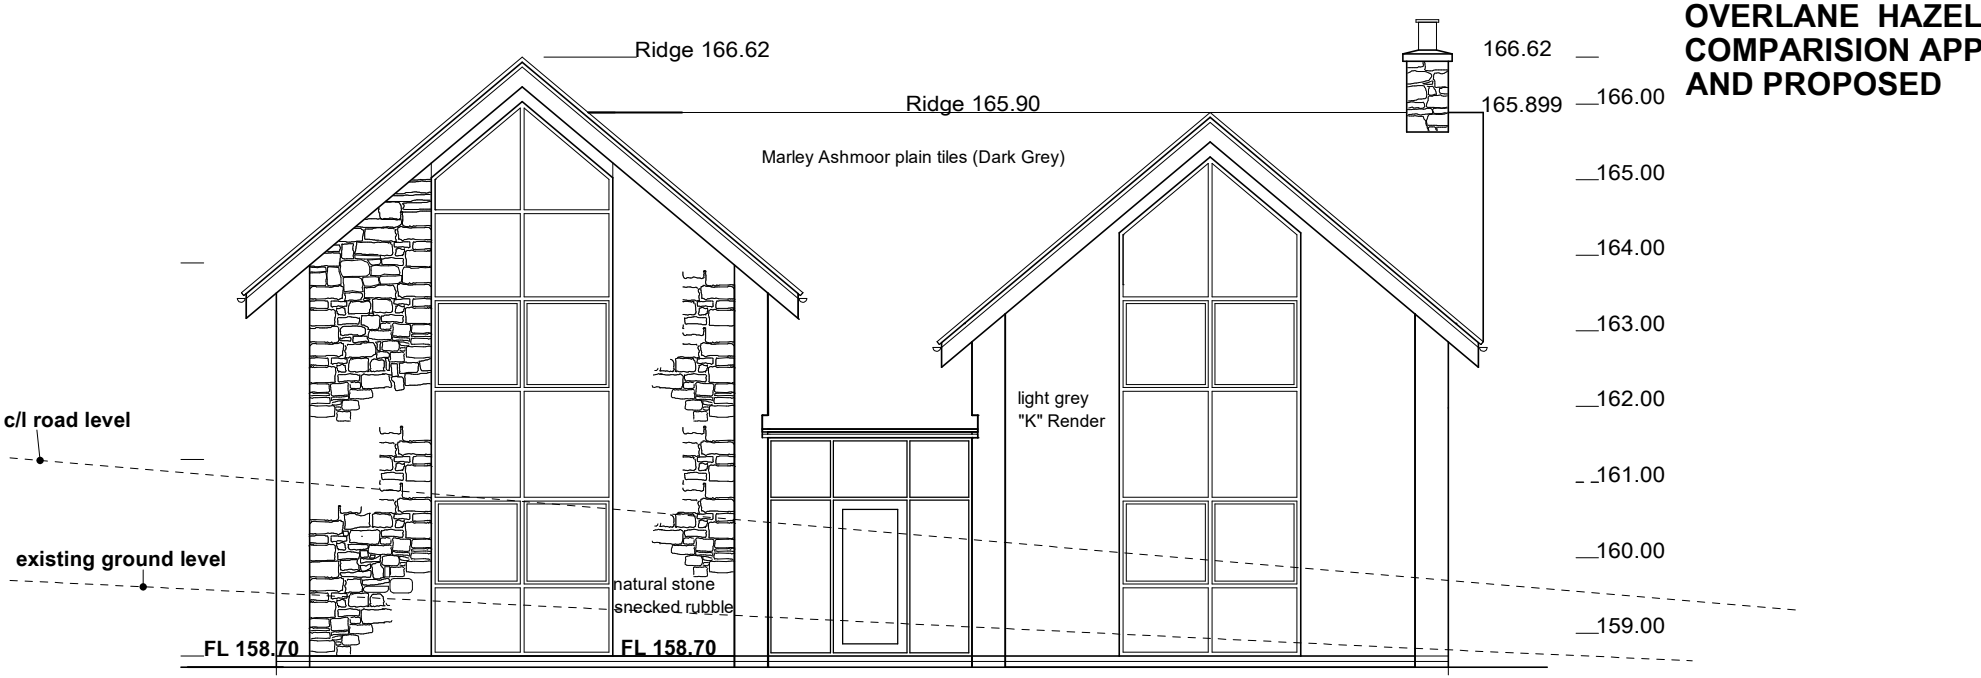

North East Elevation AS PROPOSED

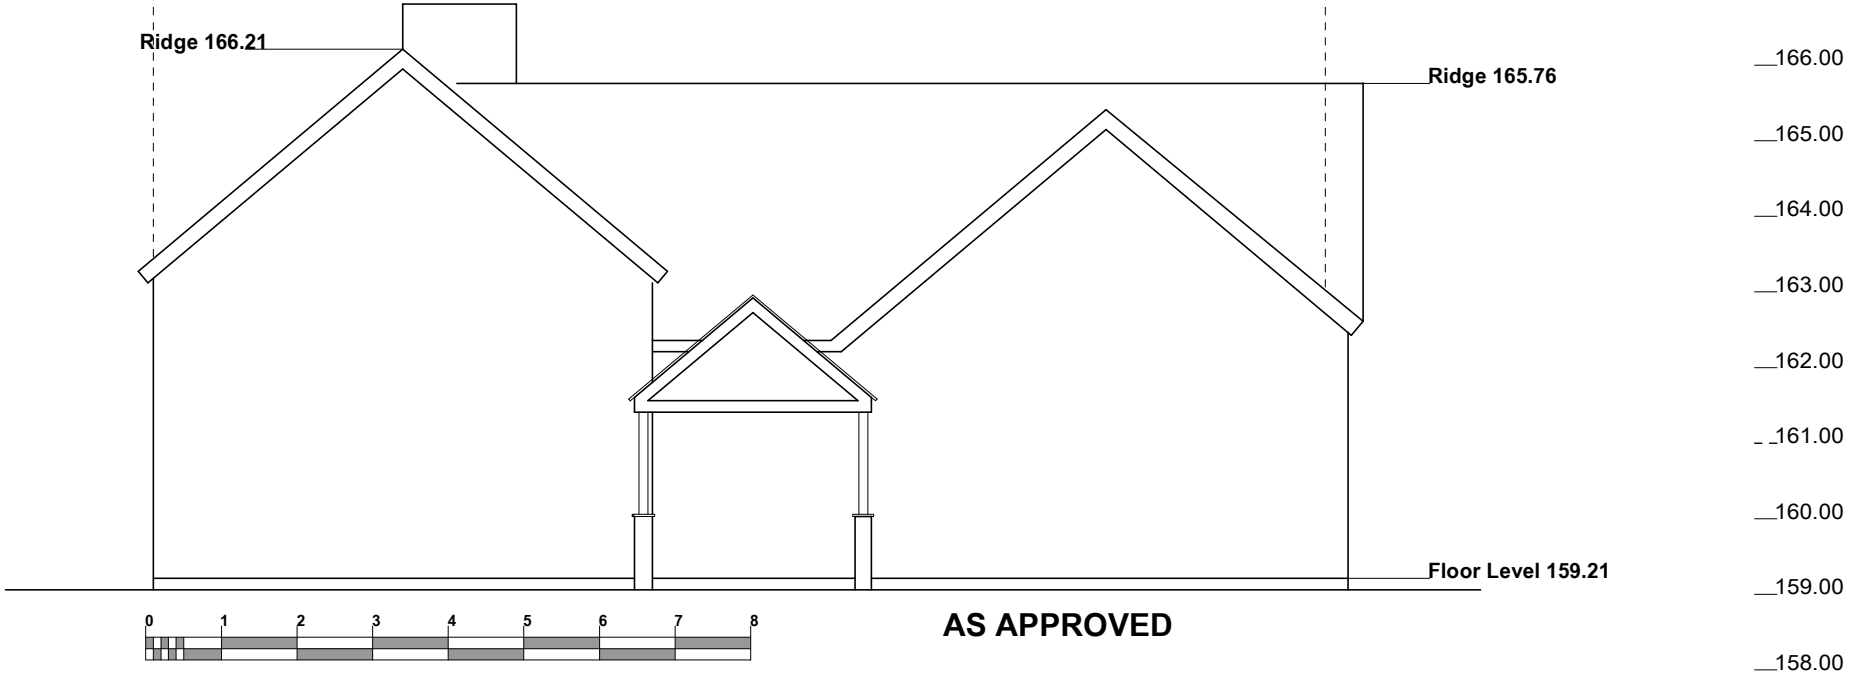

AS APPROVED