


DATUM 21.000m

SOUTH ELEVATION

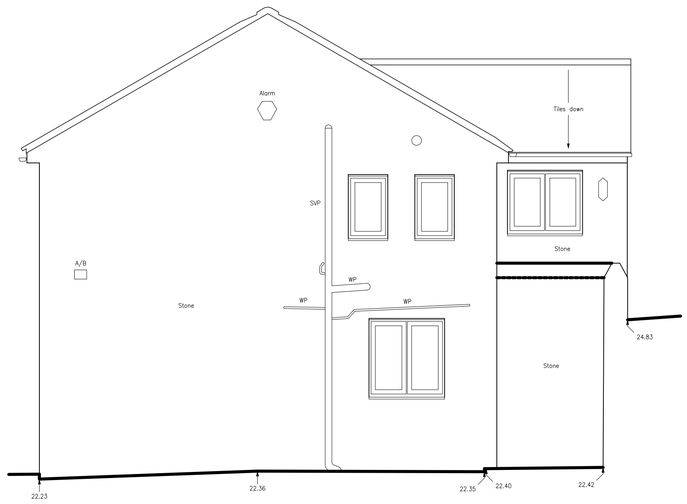

DATUM 21.000m

EAST ELEVATION

KEY :


MH	Man-hole
IC	Inspection Chamber
G	Gully
LP	Lamp-post
RNP	Road Nameplate
SV	Stop Valve
WM	Water Meter
BTIC	British Telecom IC
CATV	Cable TV IC
TP	Telegraph Pole
FH	Fire Hydrant
C/L	Chain-link fence
C/B	Close-boarded Fence
O/B	Open-boarded fence
M/R	Metal railings
BrW	Brick wall
BrS	Brick setts
CPS	Concrete paving slabs
ToFW	Top of wall level
Shr	Shrubbery
.	.

TREES

G	Trunk circumference
mb	multi-baled
S	Spread (Diameter)
H	Height (Estimate)
Pol	Pollarded


⚠ S104 Survey station

Level Datum : Arbitrary Local Datum

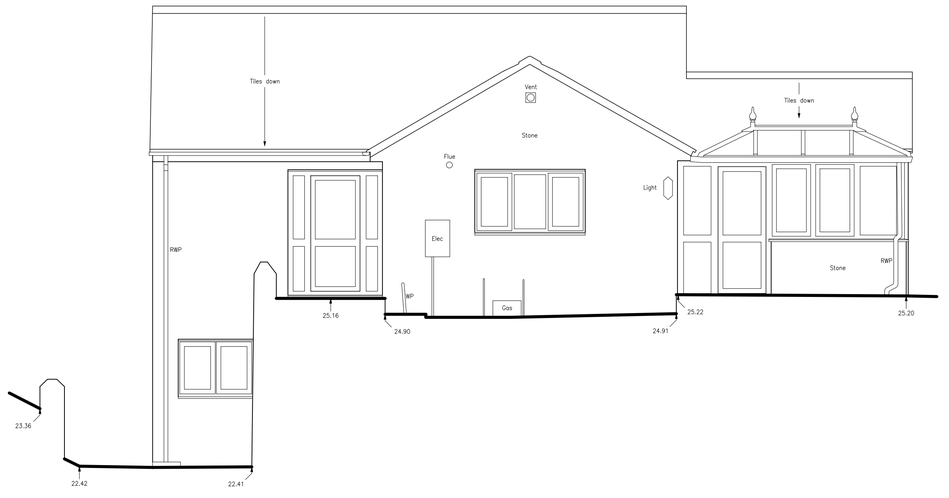

DATUM 21.000m

NORTH ELEVATION

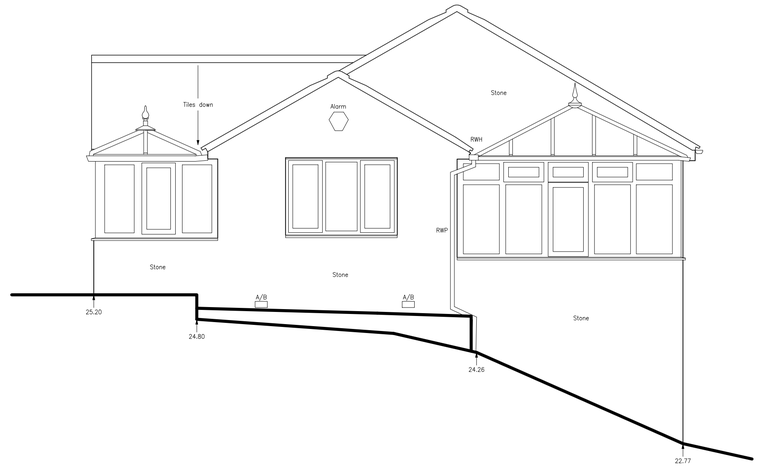

DATUM 21.000m

WEST ELEVATION

Derbyshire Land & Building Surveys

GA PLANS & ELEVATIONS
SCALE 1:50 @ A1

PLEASE NOTE: THESE DRAWINGS ARE FOR INFORMATION AND MUST NOT BE USED FOR CONSTRUCTION

This drawing, electronic file & content is copyright of the designer. All rights reserved. You may not, except with our express written permission, copy, distribute or commercially exploit the content. Nor may you transmit it or store it in a website or other form of electronic retrieval system.
Do not scale from this drawing. All dimensions to be checked onsite prior to commencement of works.

Paper Scale Check 0 10 20 50 mm

SURVEY DRAWINGS

client
James Gilbert

job proposals
Lawnswood, Bowmer Ln, Fritchley

drawing name
Existing House Elevations

drawing scale
1:50 @ A1

drawing reference
DLB2162-03

project
DLB2162

date
Sept 2021