
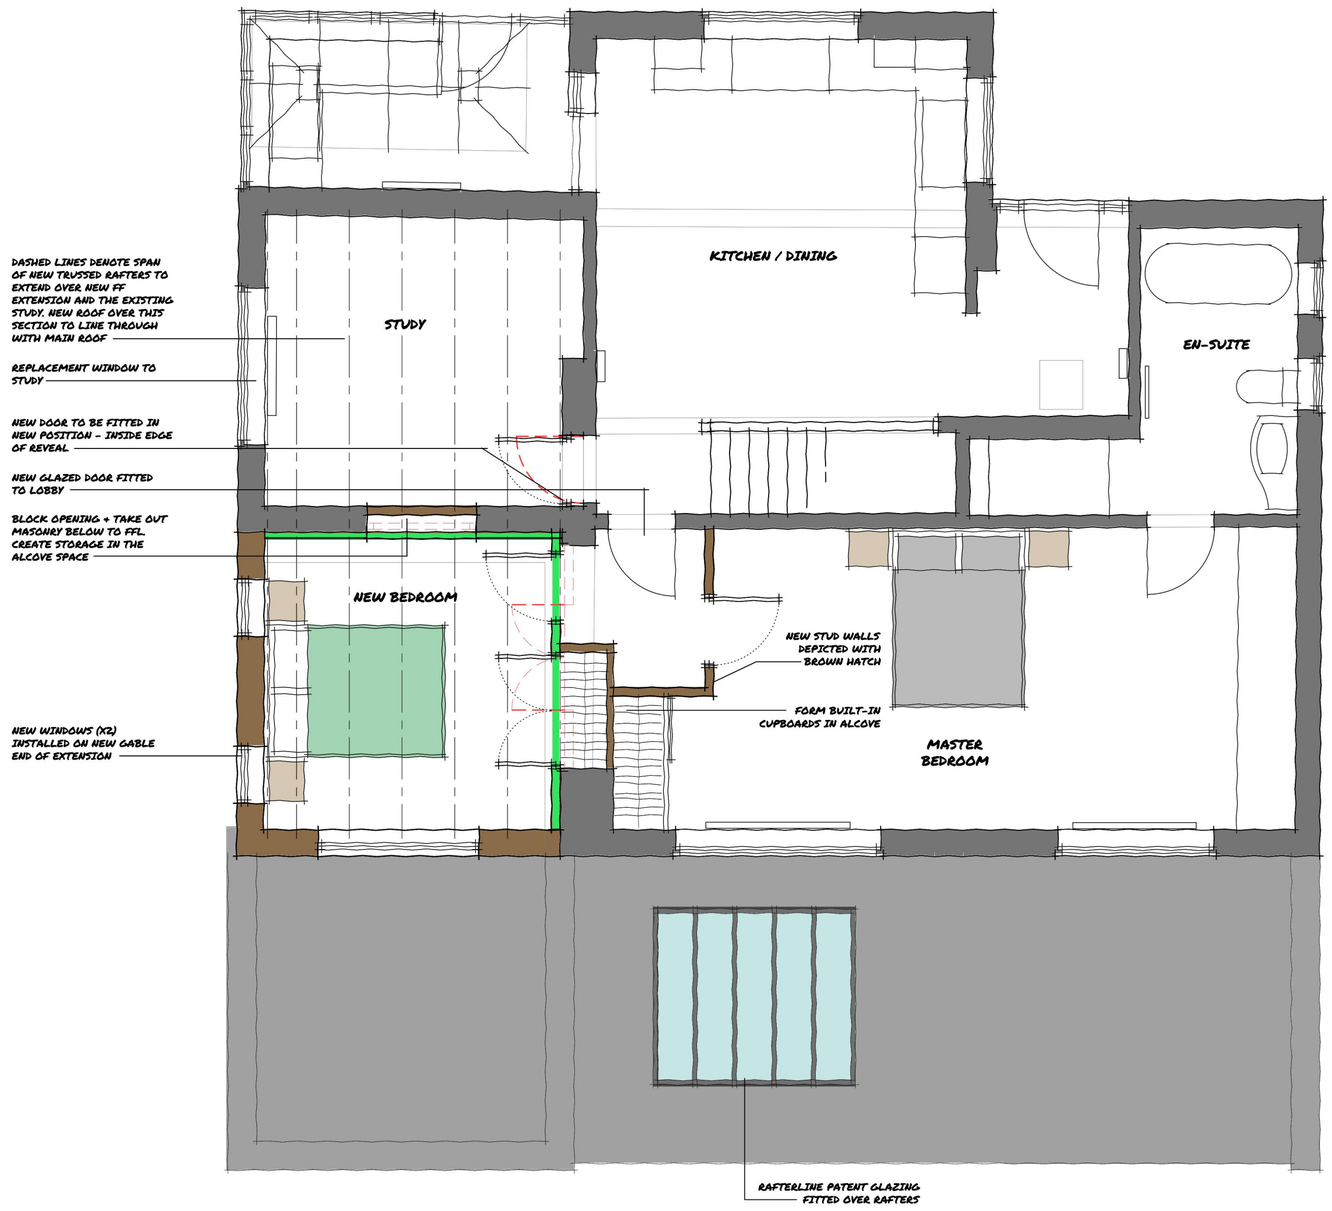


PROPOSED FIRST FLOOR PLAN

DENOTES STUD FRAME AND PLASTER LINING OVER EXISTING STONE WALLING

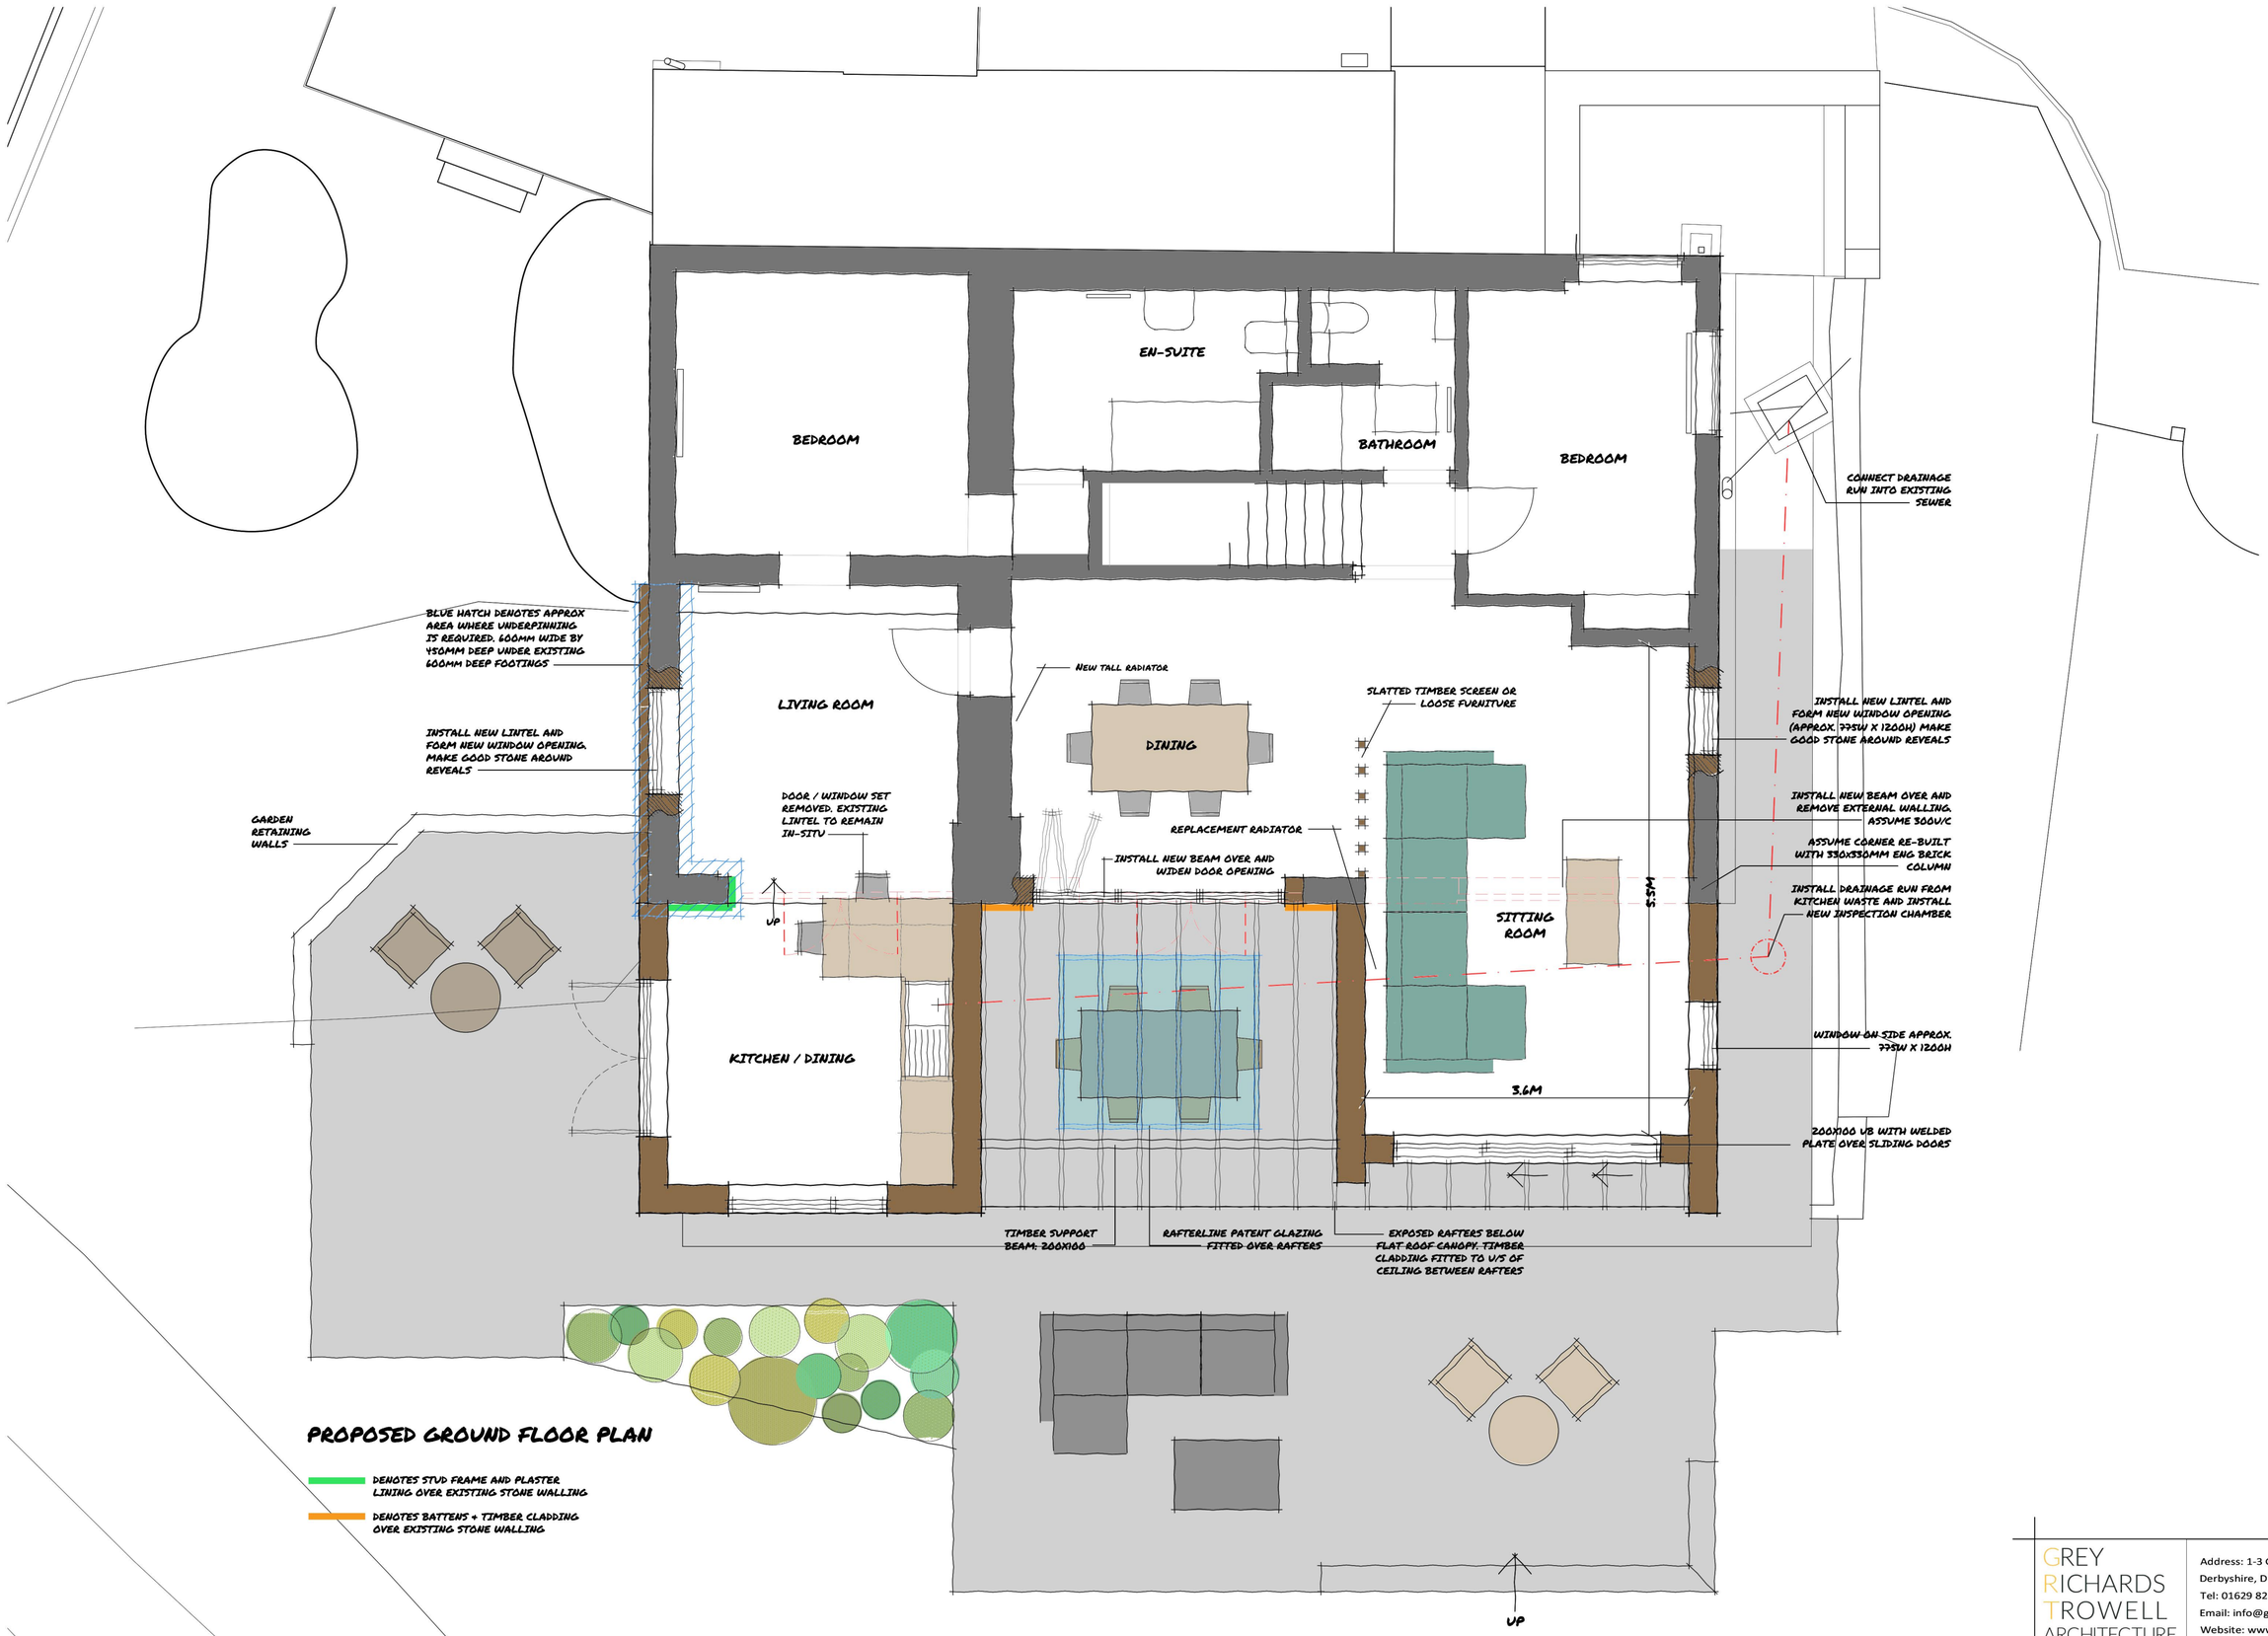

PROPOSED GROUND FLOOR PLAN

DENOTES STUD FRAME AND PLASTER LINING OVER EXISTING STONE WALLING

DENOTES BATTENS + TIMBER CLADDING OVER EXISTING STONE WALLING

GREY RICHARDS TROWELL ARCHITECTURE

Address: 1-3 Greenhill, Wirksworth, Derbyshire, DE4 4EN
Tel: 01629 825491
Email: info@grtarchitecture.co.uk
Website: www.grtarchitecture.co.uk

Client:	Mr & Mrs Gilbert		
Project:	Lawnswood Extensions		
Address:	Lawnswood Bowmer Lane Fritchley DE56 2FY		
Drawing:	Proposed Plans		
Dwg No:	1070 - P002	Date:	16/11/21
Scale:	1:50	Paper size:	A1
RIBA Stage:	3		

Please Note:

Drawings up to RIBA Work Stage 4 are not sufficiently detailed for construction

DO NOT SCALE DRAWING

© Grey Richards Trowell Architecture all rights reserved