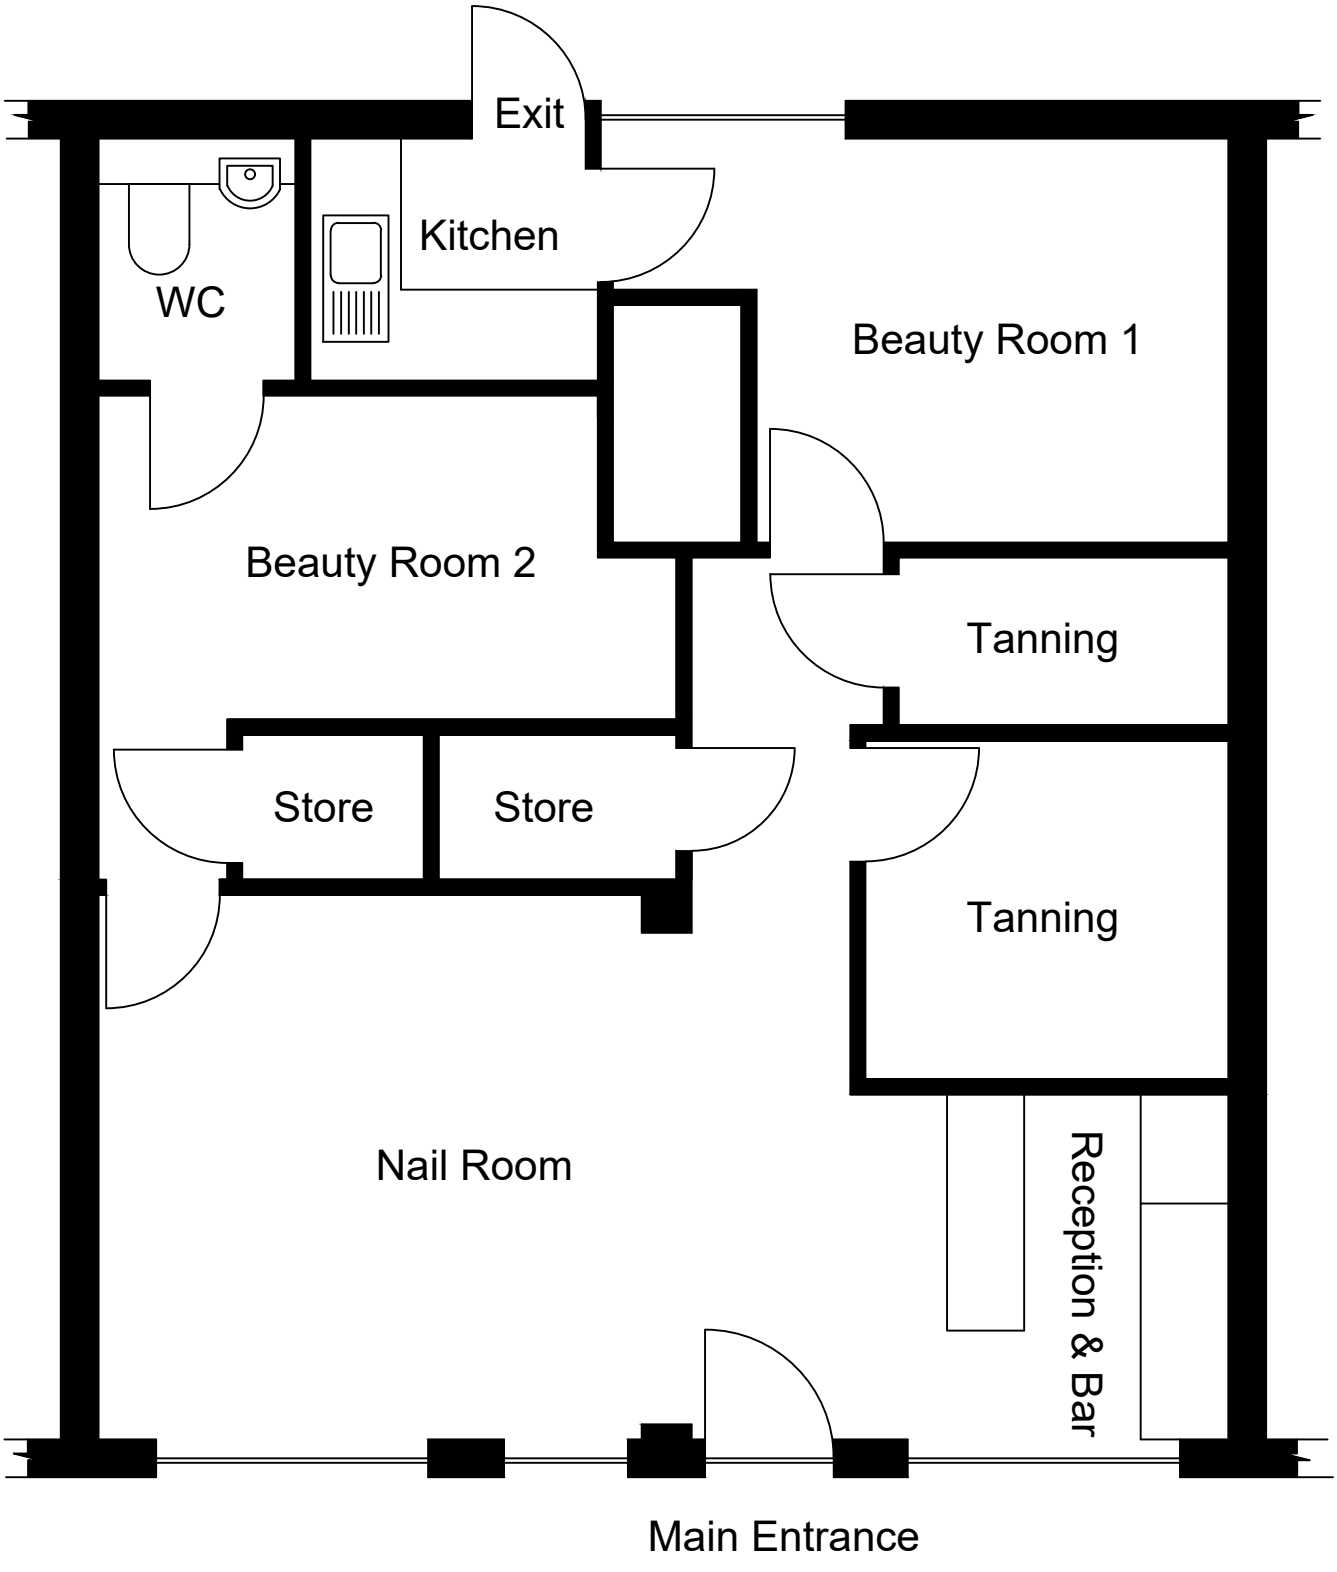


Floor Plan 1:50

Project : LUX Beauty and Tanning LTD	Drawing Title : Floor Plan	Drawing No. 01	Date : 15.11.21
Customer : Mr Luckett			Drawn : M Smithurst
			Scale : N.T.S
			Revision -

It is the contractors sole responsibility to ensure that all design detailing shown above comply with the relevant requirements from the Building Regulations, British Standards and Codes of Practice. It is the contractors sole responsibility to check that all specifications and quantities are correct prior to placement of order and any commencement of works onsite - all inaccuracies must be reported immediately to Forterra. Do not scale from this drawing.