
LUX Beauty and Tannin LTD, 49 Main Road, Leabrooks DE55 1LA location Plan

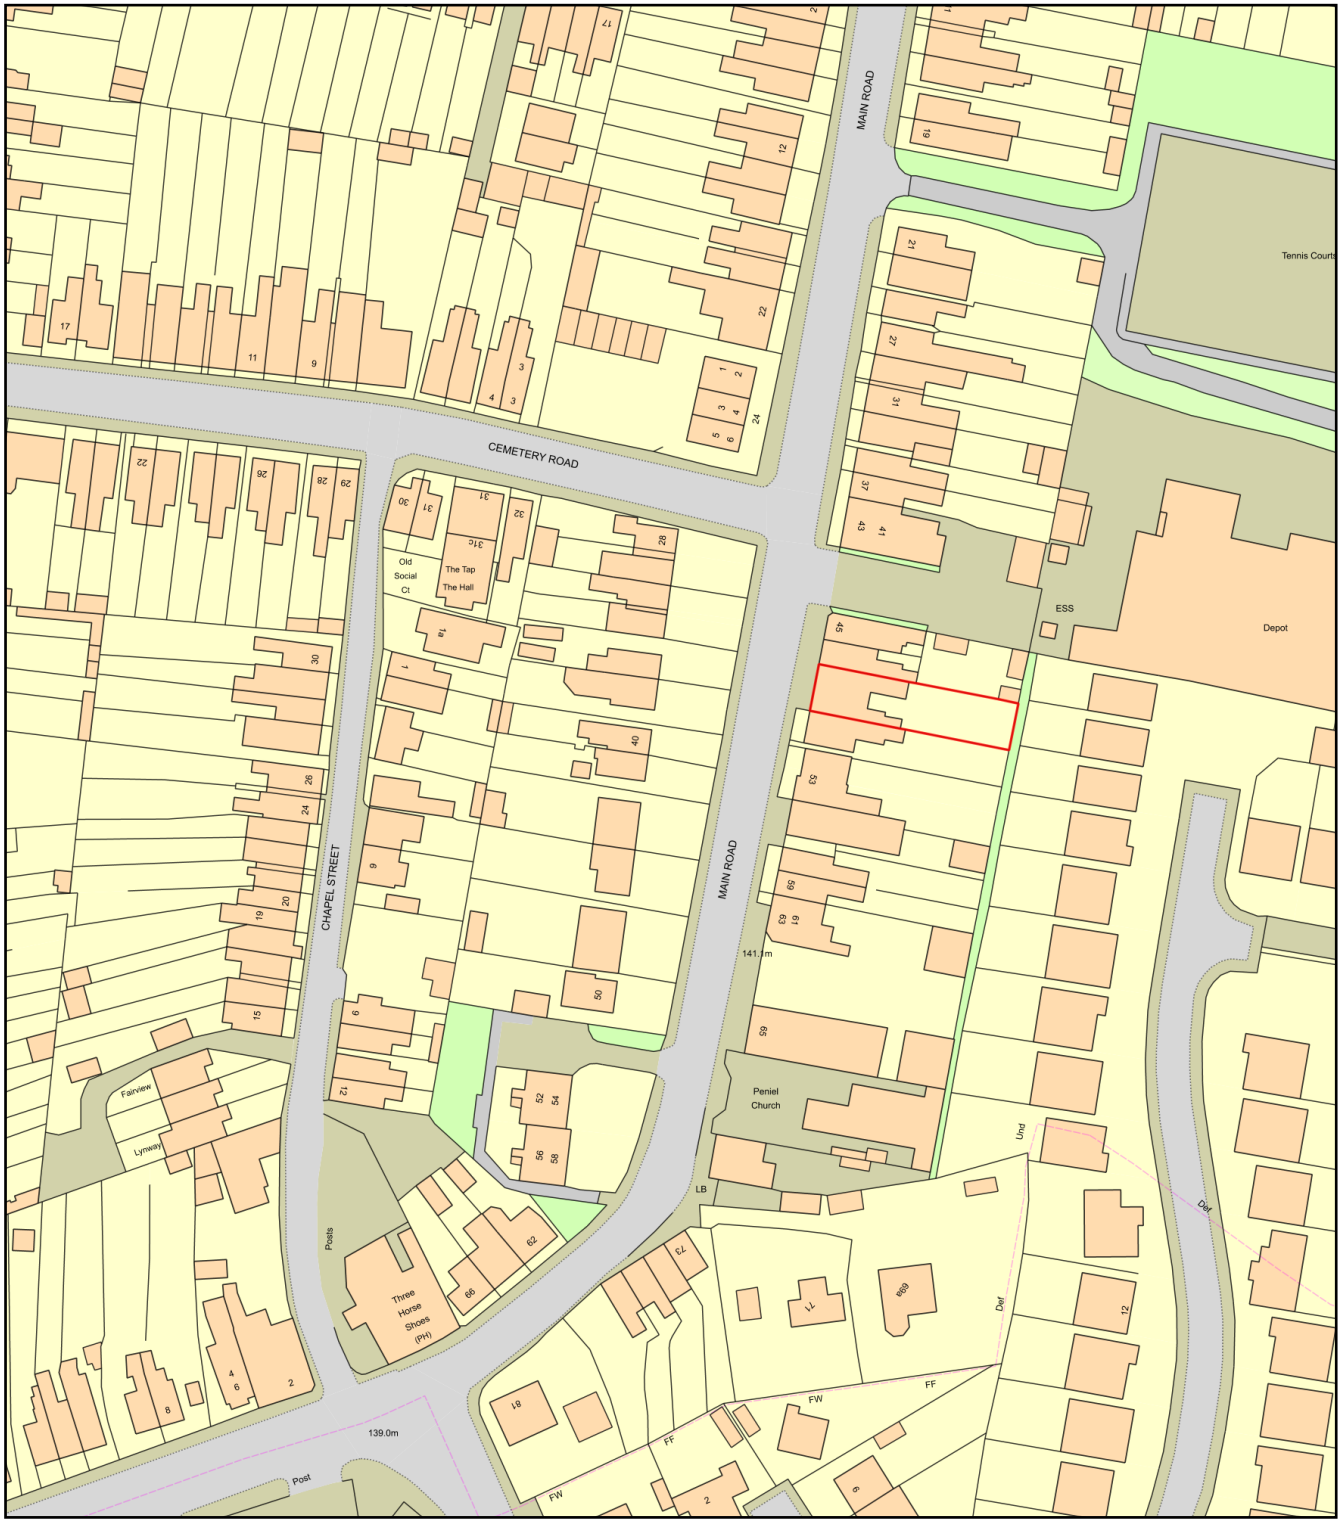

0 50
Metres

N

ReQuestaPlan

Plan Produced for: Mr Luckett

Date Produced: 17 Nov 2021

Plan Reference Number: TQRQM21321131450405

Scale: 1:1250 @ A4

© Crown copyright and database rights 2021 OS 100042766