

Proposed Front Elevation


Proposed Rear Elevation




Proposed Side Elevation

Scale 1:100

1m SCALE 1:100

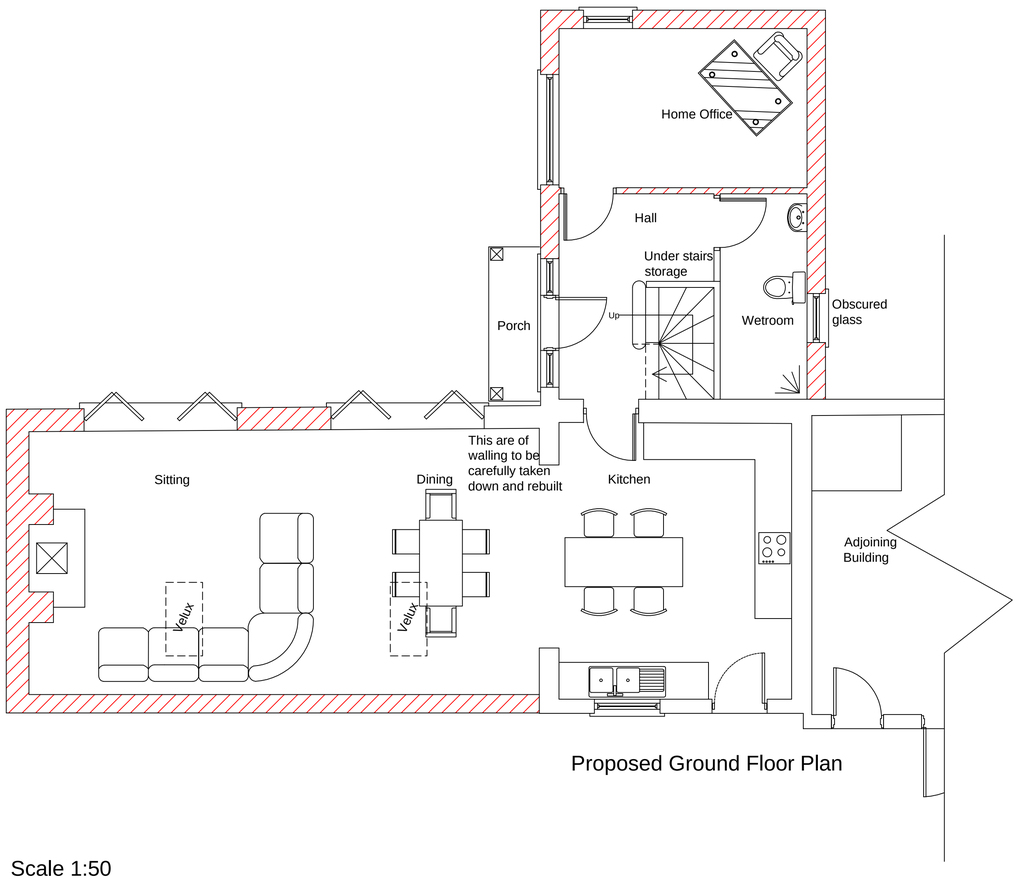

Proposed Ground Floor Plan

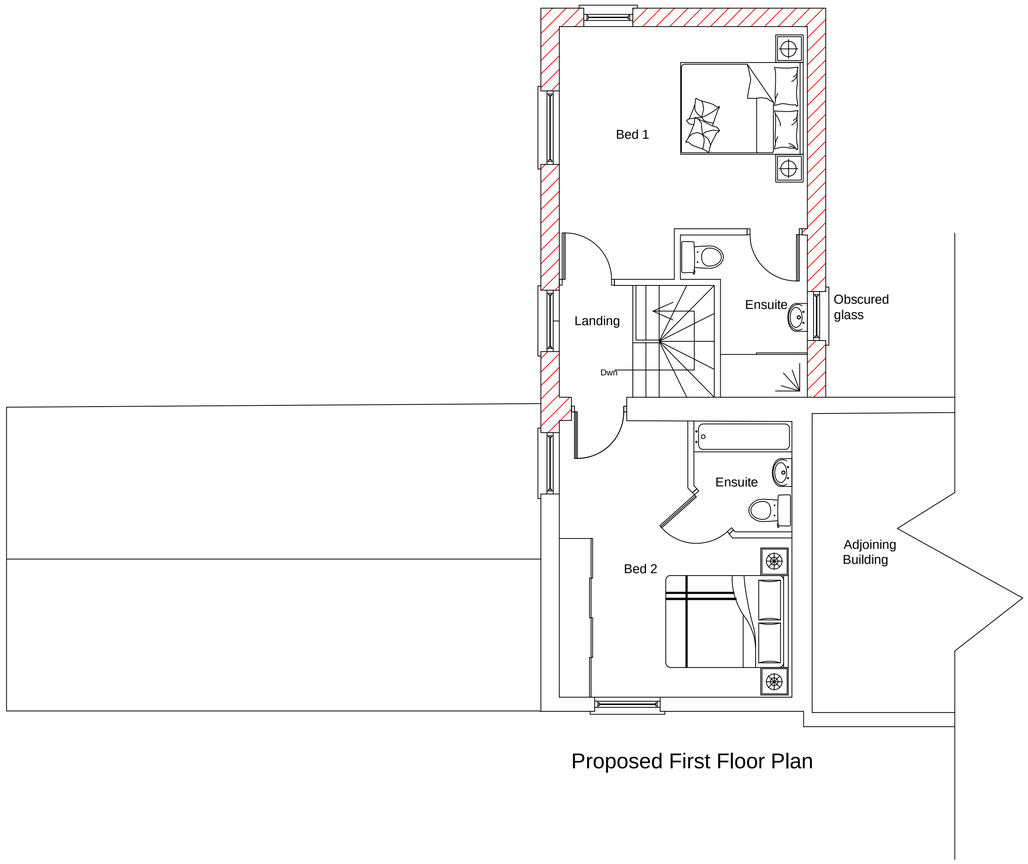

Proposed First Floor Plan

Scale 1:50

1m SCALE 1:50

© 2021 Derek Kitson

This is the copyright of Derek Kitson MCIAT and must not be reproduced in whole or part without prior permission.
All dimensions, levels and roof pitch to be checked on site. If in doubt ask. Use only noted dimensions - Do not scale.
If this drawing has been received electronically it is the recipients responsibility to print the document to the correct scale.

THE PARTY WALL ACT 1996

Any person proposing to carry out work as described below must notify adjoining owners:
Work directly on an existing party wall or structure.
New buildings at or astride a boundary wall.
Excavation near a neighboring building or structure.
Further information and informal advice is available from the RICS Boundary Disputes helpline (0870 333 1600)

Reproduced from the Ordnance Survey map supplied by Promap with the permission of the Controller of Her Majesty's Stationery Office Crown Copyright. Licence No. AR100007471

N

new build area = 48sqm

rev	amendments	by	date
A	Title panel amended	KK	15/11/21

Derek Kitson
ARCHITECTURAL TECHNOLOGIST LTD
Trinity College, Farm
Great North Road,
Barnby Moor,
Retford, Nottinghamshire,
DN22 8QQ
T +44 (0) 1777 816 686
F +44 (0) 1777 816 682
E derek.kitson@hotmail.co.uk

Client:
Steve Abbott

Project:
Proposed Retention of Cottage, Conversion of Out Building and Extension, Cottage to the Rear of Jessamine, High Street, Riddings, Alfreton Derbyshire, DE55 4BN

Title:
Proposed Floor Plans and Elevations

Drawing Status:	Date Created:	Drawing Scale:
Planning	23/08/21	As Stated
Job Number:	Drawing Number:	Drawn By:
21_1971	3A	KK
Drawing Paper Size:		
A1		