


Exesting Floor Plan 1:100

New none structural timer stud walling

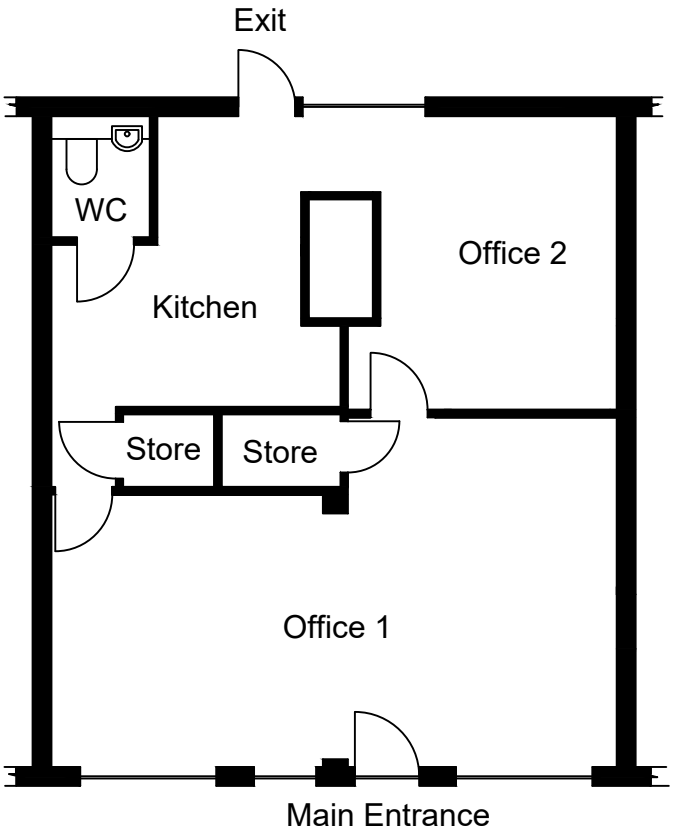

Proposed Floor Plan 1:100

△ Fire Extinguisher
□ Fire Blanket
180 CCTV

Project : LUX Beauty and Tanning LTD

Customer : Mr Luckett

Drawing Title : Floor Plan

Drawing No. 03

Date : 15.11.21
Drawn : M Smithurst
Scale : N.T.S

Revision A

It is the contractors sole responsibility to ensure that all design detailing shown above comply with the relevant requirements from the Building Regulations, British Standards and Codes of Practice. It is the contractors sole responsibility to check that all specifications and quantities are correct prior to placement of order and any commencement of works onsite - all inaccuracies must be reported immediately to Forterra. Do not scale from this drawing.