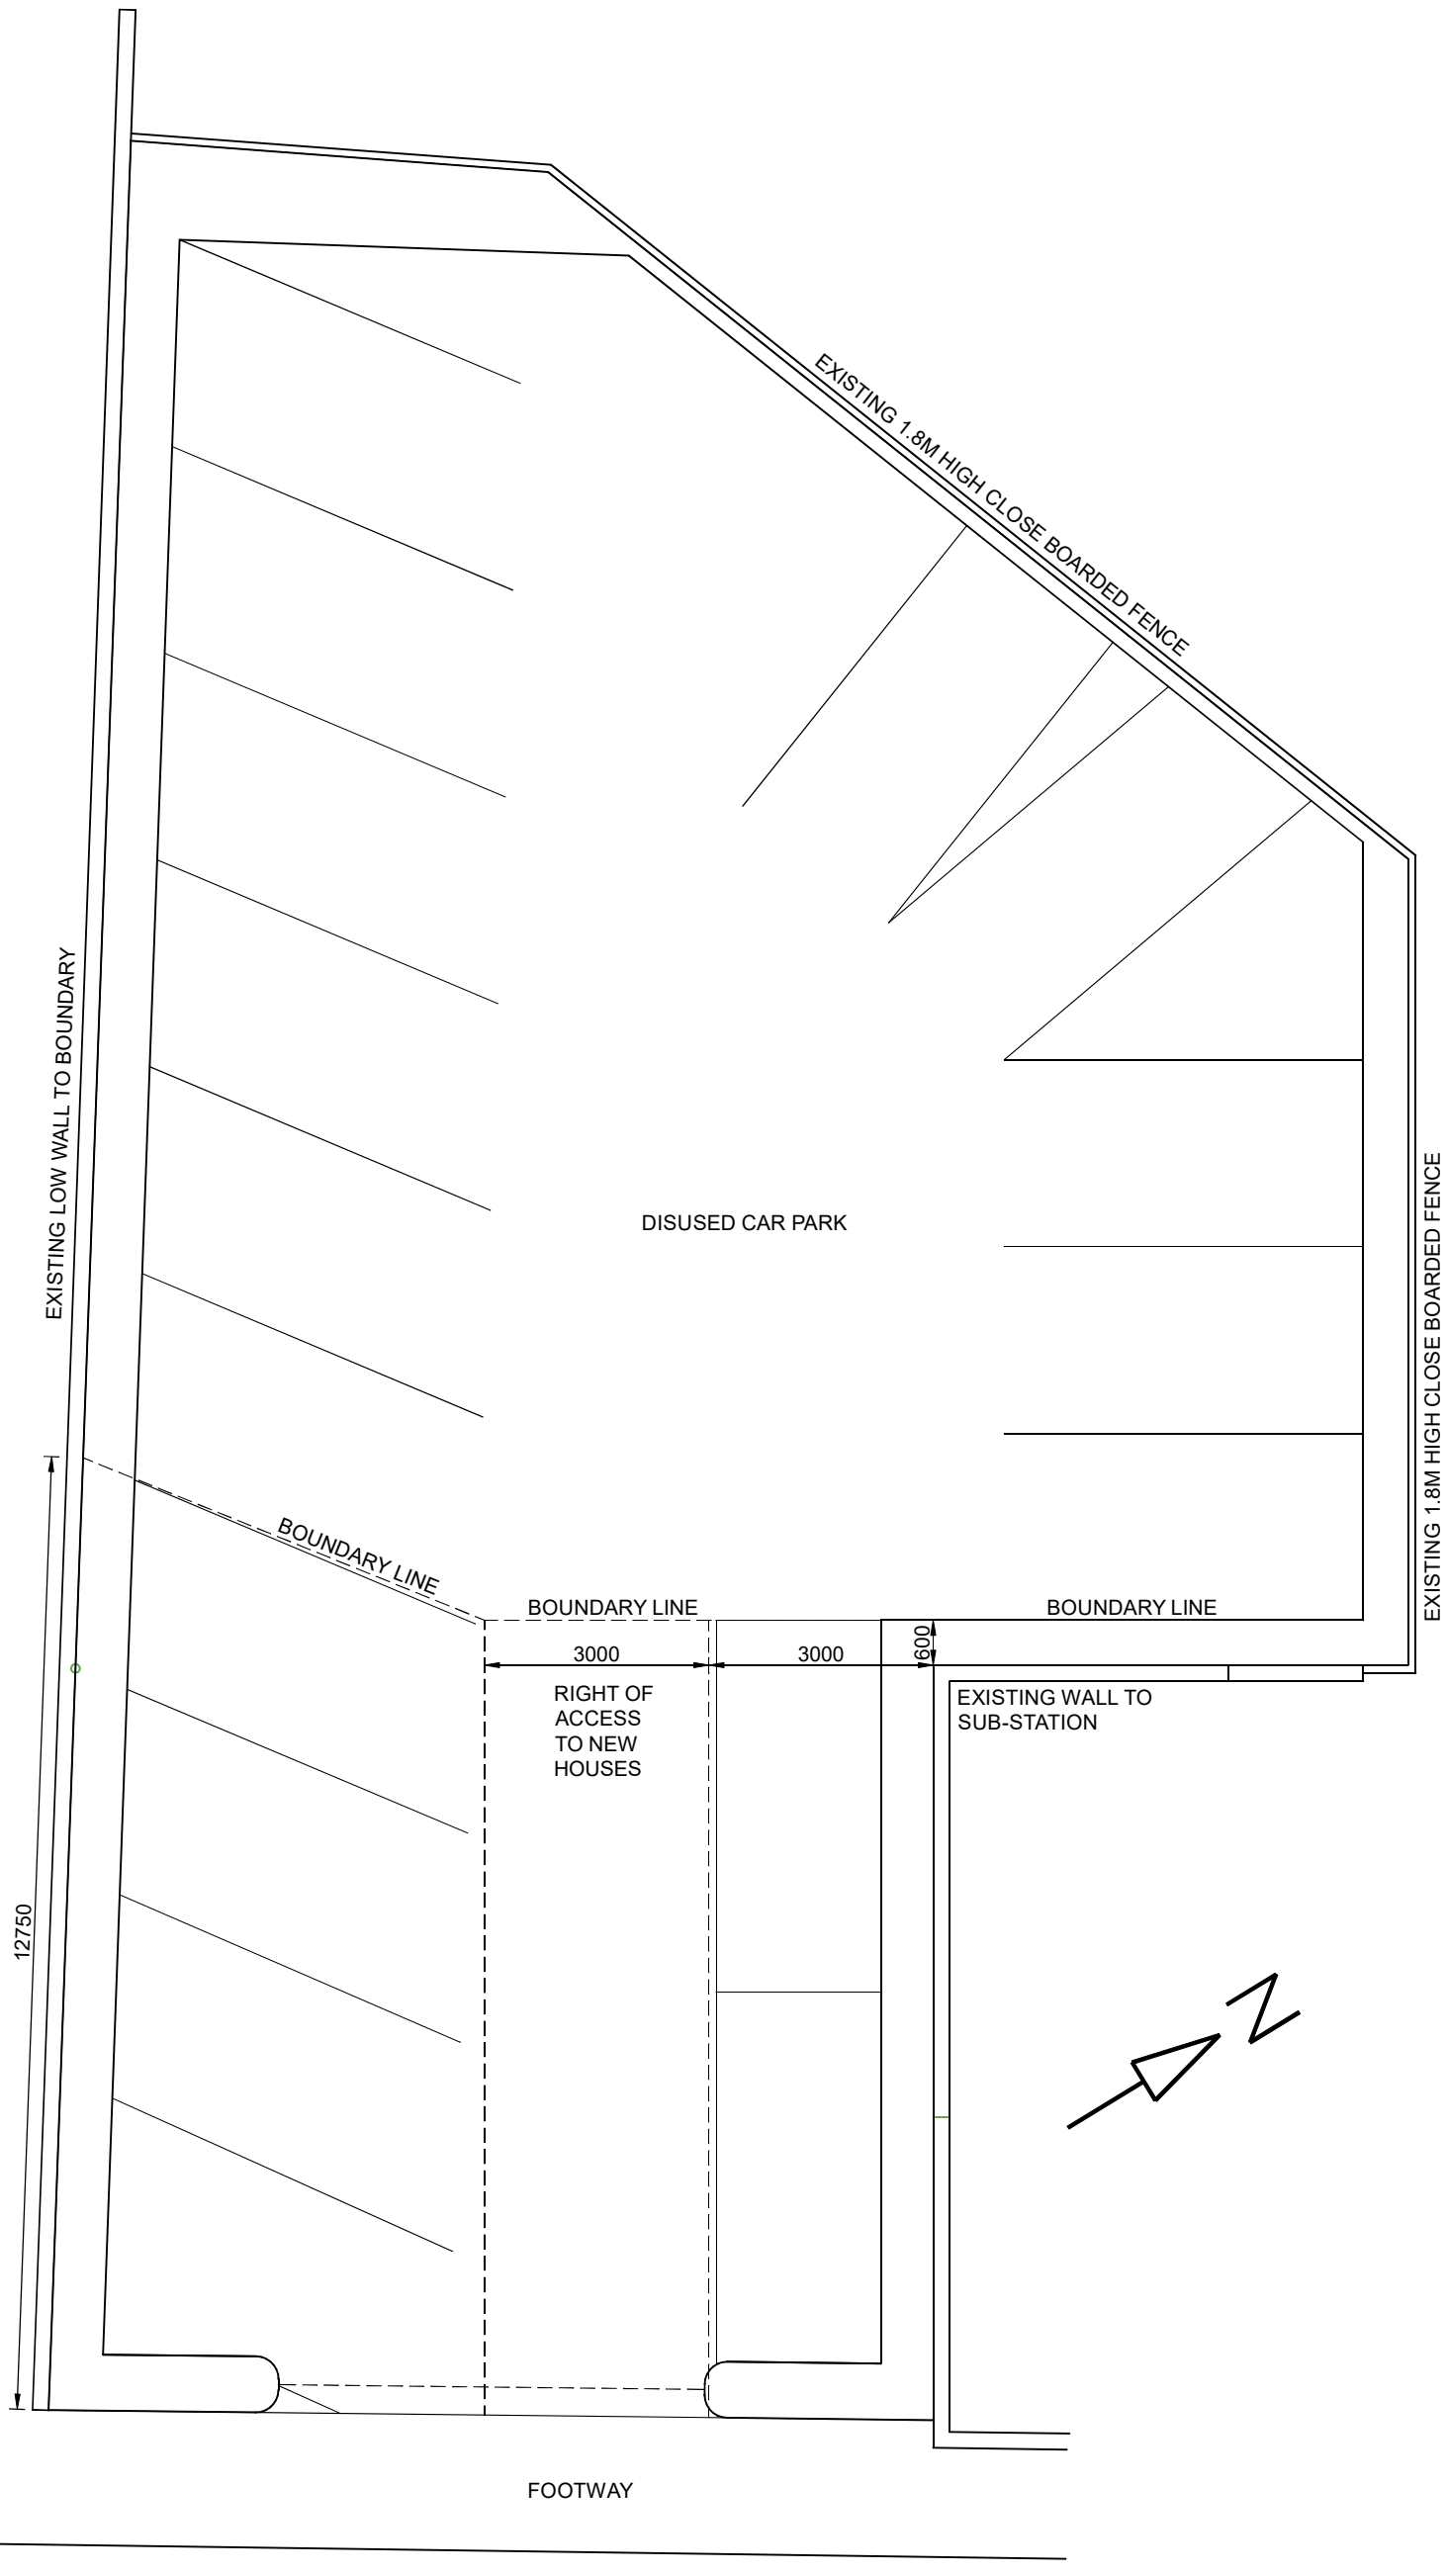


REV	DATE	BY	DESCRIPTION

DARREN MAYNER ARCHITECTURE
54 ROWTHORNE AVENUE
SWANWICK ALFRETON
DE55 1RZ 01773 602082
www.mayner-architecture.co.uk

RESIDENTIAL DEVELOPMENT ON LAND TO REAR OF 37 HIGH STREET HEANOR

SITE PLAN AS EXISTING

DRAWN	DM	DATE	11-11-2021
SIZE	A3	SCALE	1:100
NO.	DMA-106-002	REV	