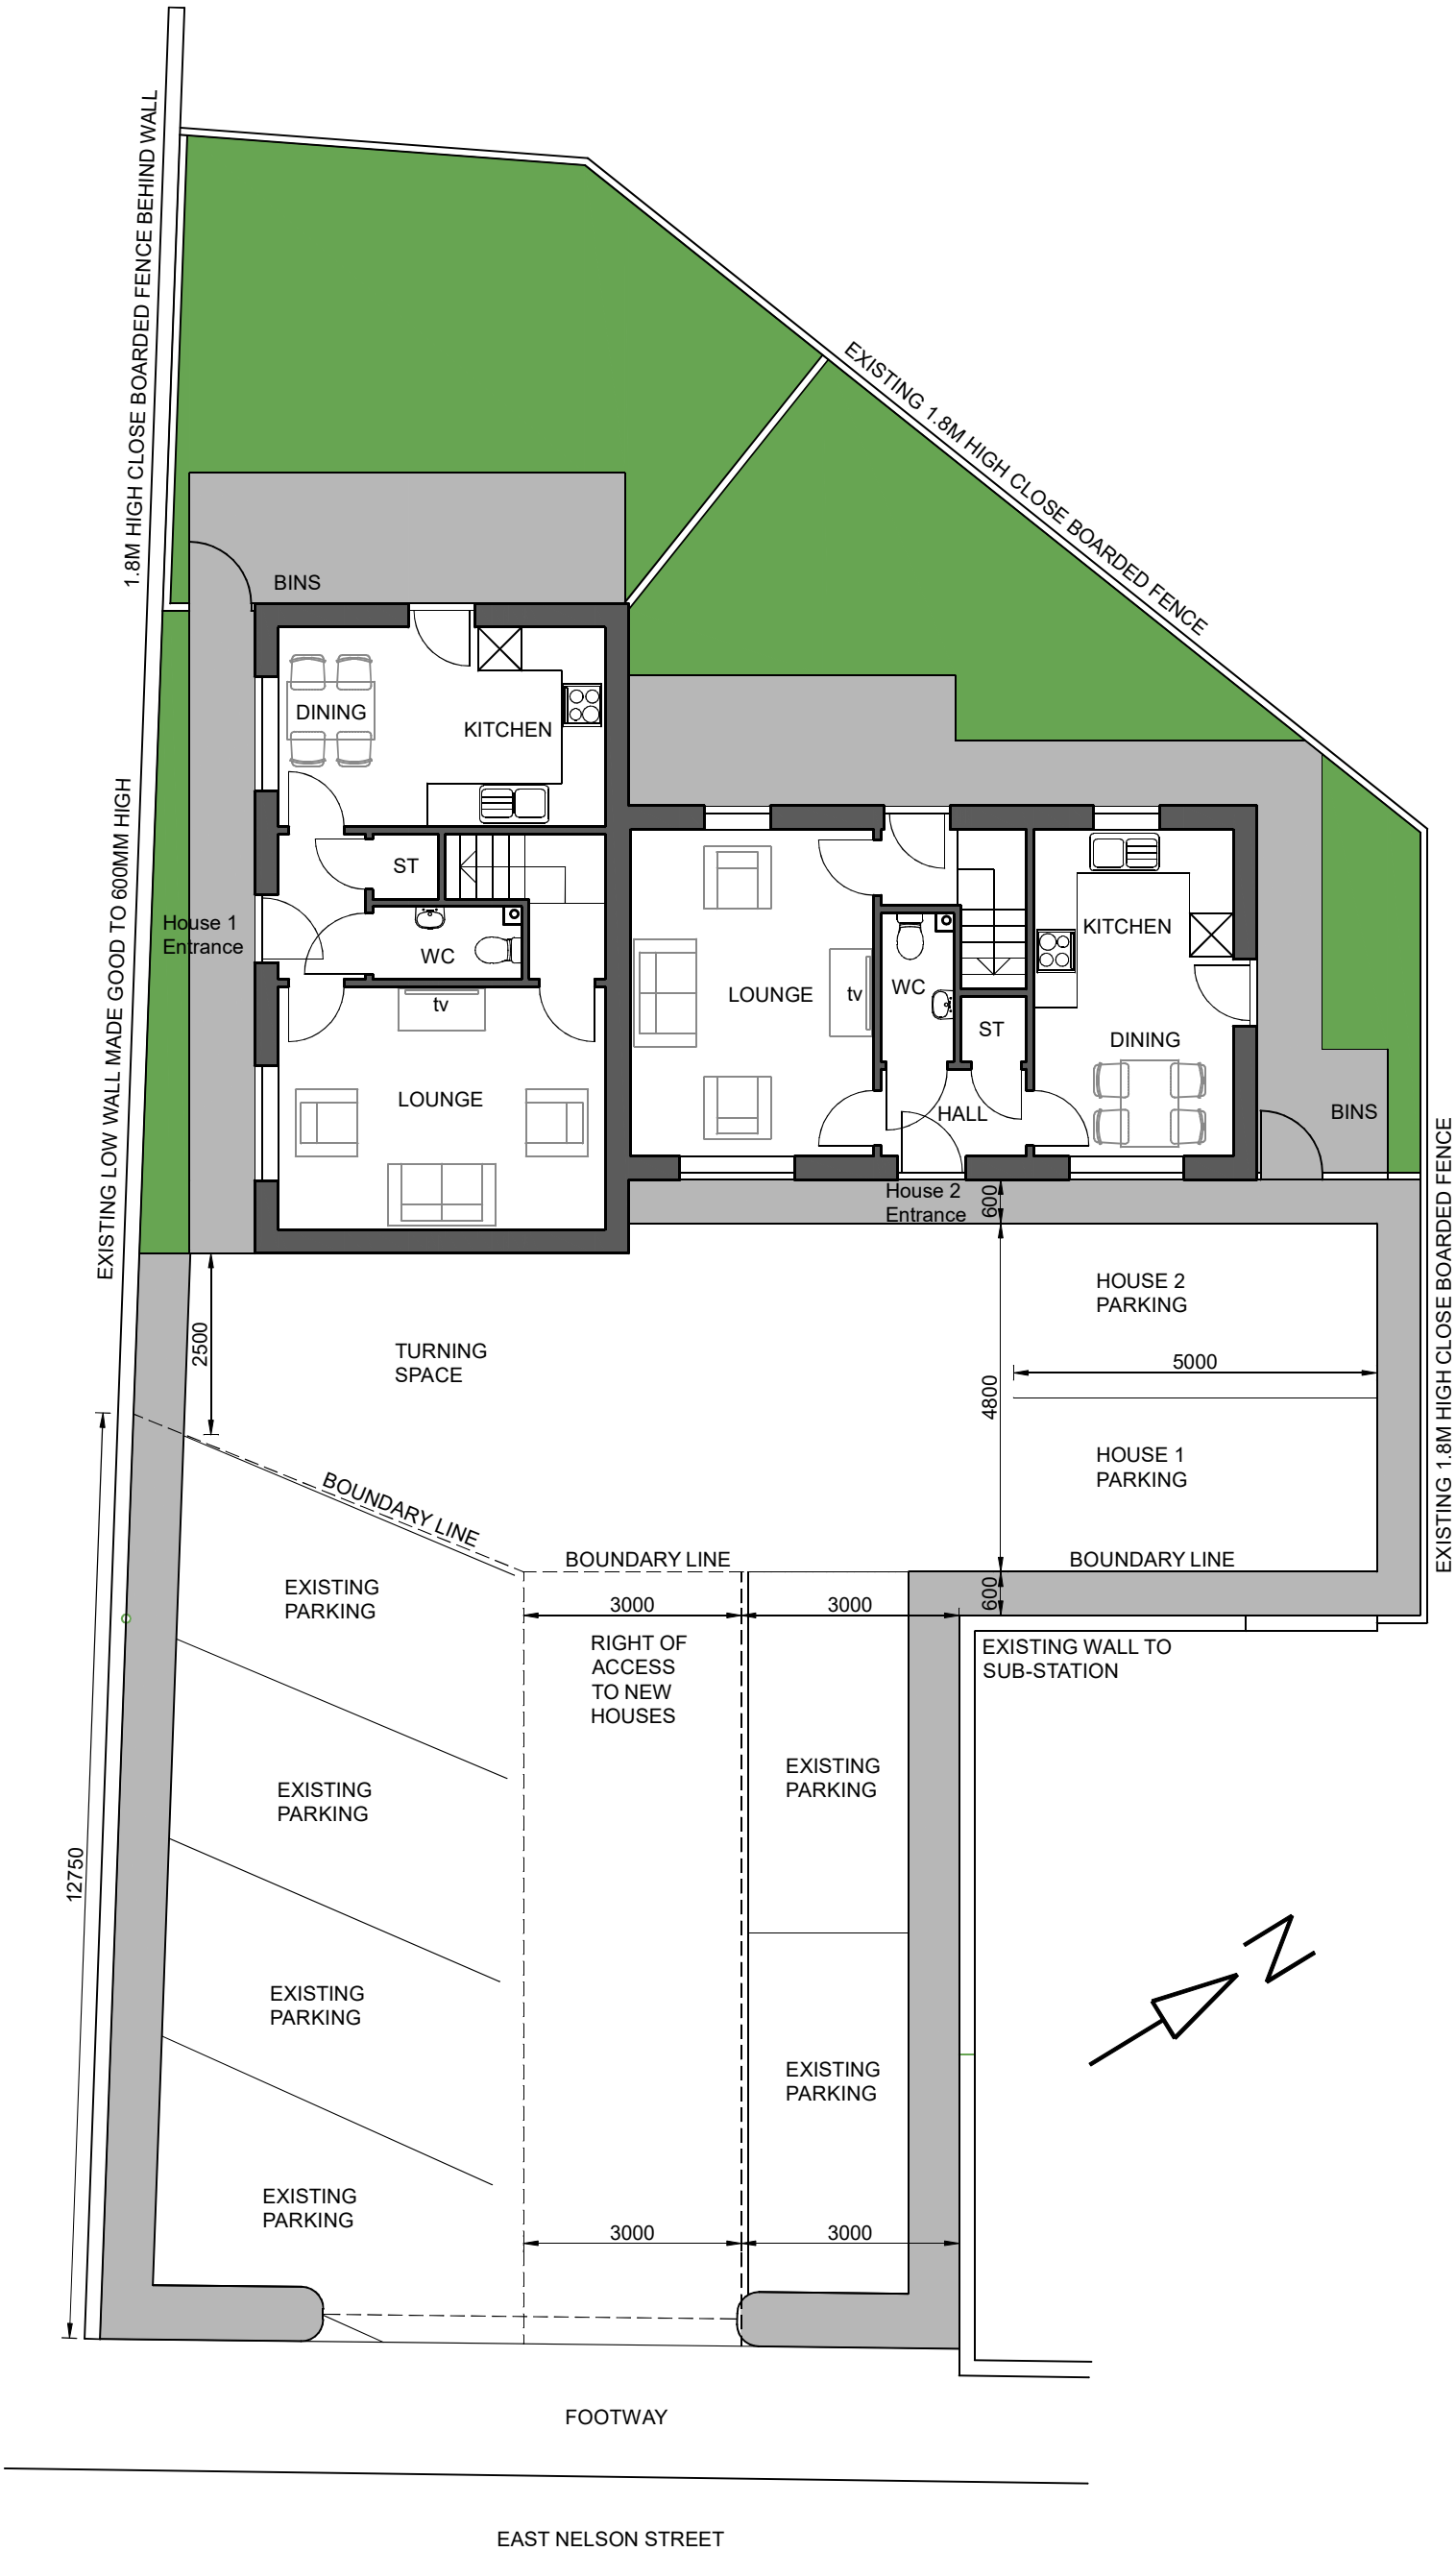


REV	DATE	BY	DESCRIPTION

DARREN MAYNER ARCHITECTURE	54 ROWTHORNE AVENUE SWANWICK ALFRETON DE55 1RZ 01773 602082 www.mayner-architecture.co.uk	RESIDENTIAL DEVELOPMENT ON LAND TO REAR OF 37 HIGH STREET HEANOR	SITE PLAN AS PROPOSED	DRAWN DM / DATE 11-11-2021 / SIZE A3 / SCALE 1:100 / NO. DMA-106-003	REV