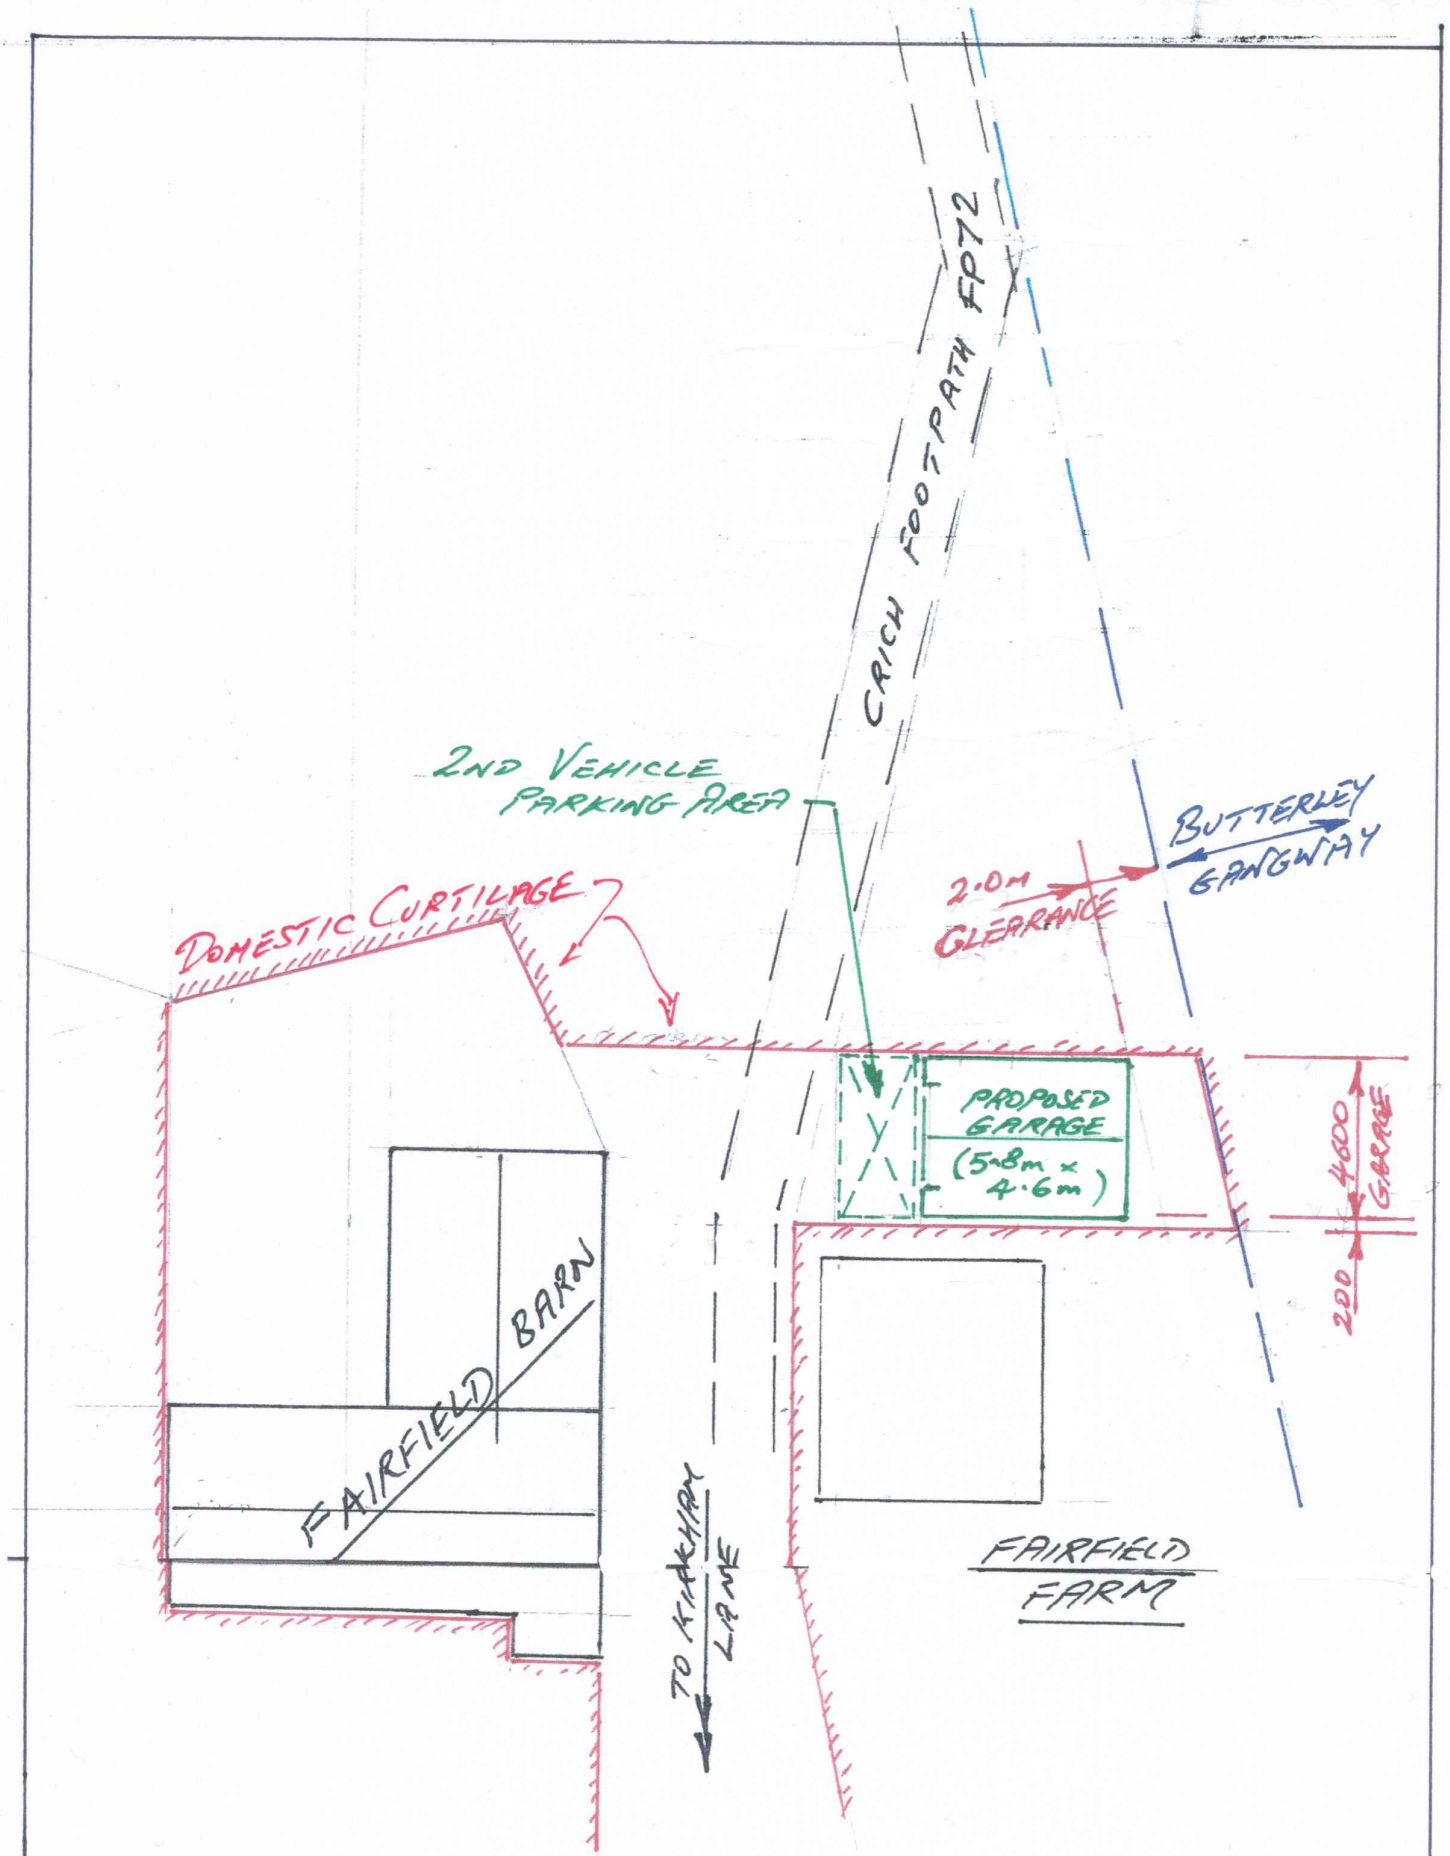

SCALE 1:200

FAIRFIELD BARN	SITE BLOCK PLAN	REVISED TO SUIT GANGWAY IMPLICATIONS	15 NOV. 2021