



existing front elevation




existing rear elevation

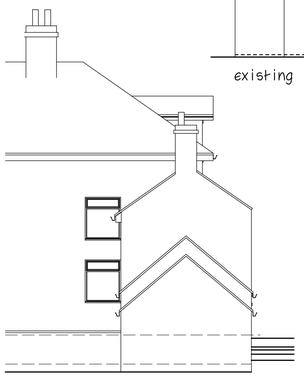


existing side elevation

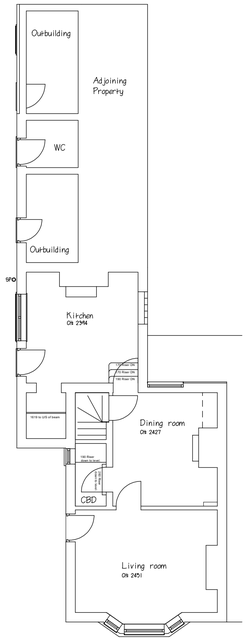


existing ground floor plan

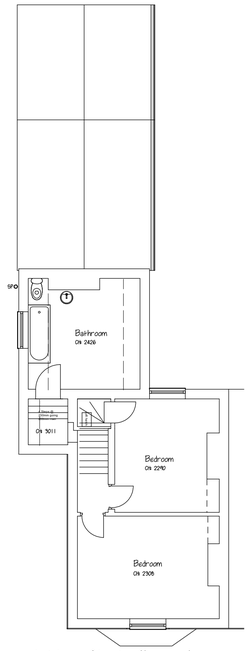


existing first floor plan

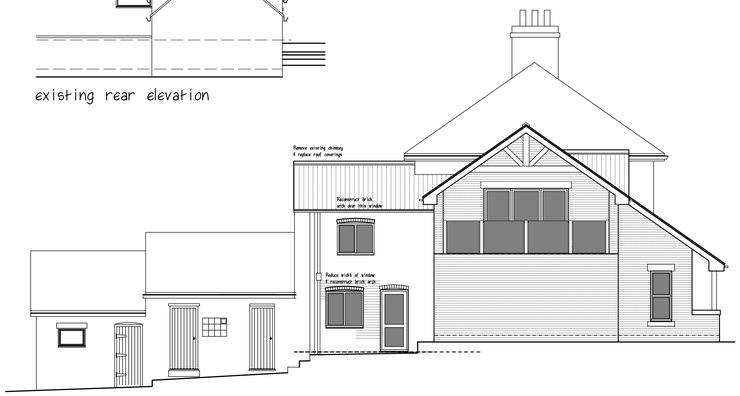

proposed side elevation

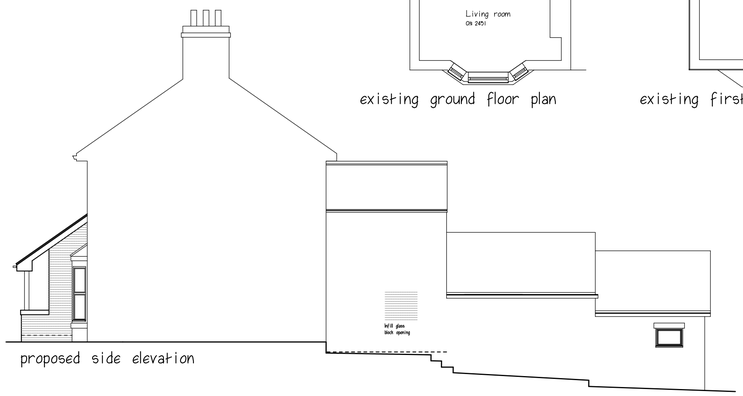


proposed side elevation

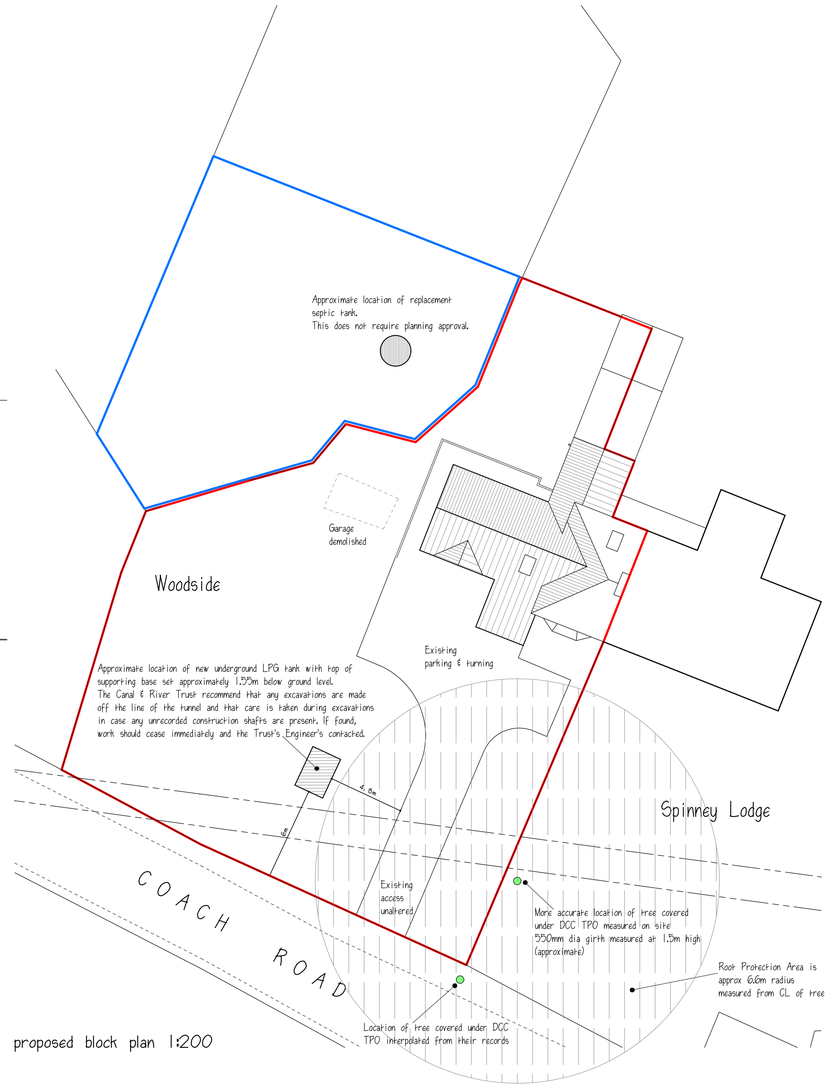


proposed block plan 1:200

proposed dwelling external materials

- Staffordshire blue clay plain roof tiles
- Wienerberger TERCA Kassandra Multi facing brick

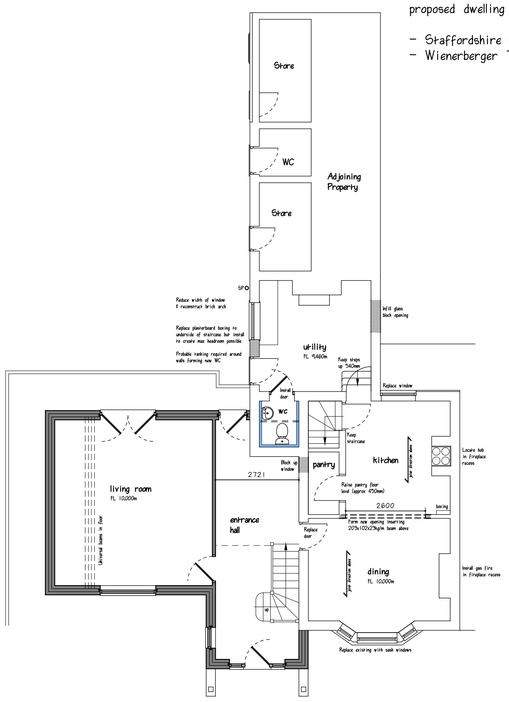

proposed ground floor plan

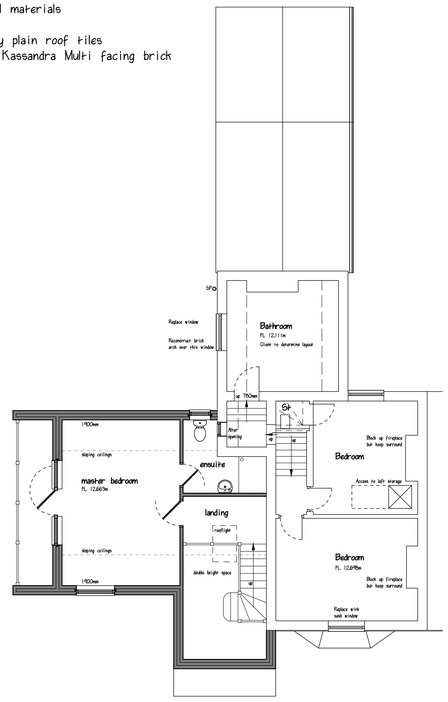


proposed first floor plan



proposed front elevation



proposed rear elevation

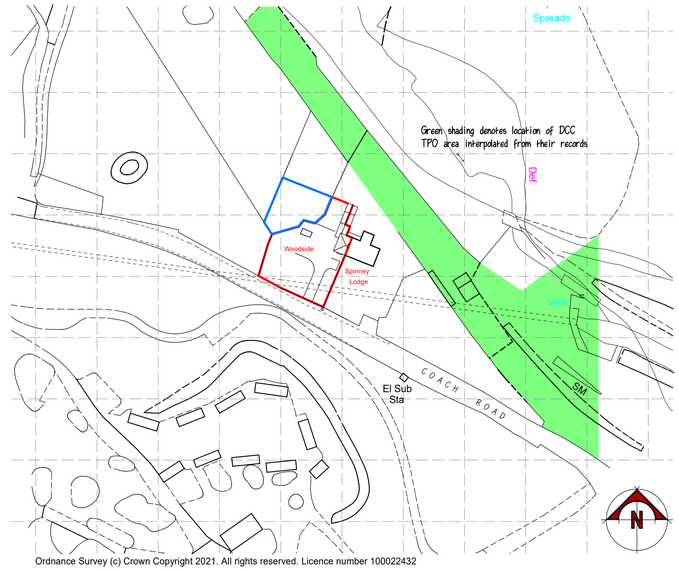

site location plan 1:1250

A	Revised following client meeting	28/07/21
B	Further notes added, Site plans corrected	25/08/21
C	Revised after Planning Officer comments	30/09/21
D	Further client revisions	14/10/21
REVISIONS		DATE

CLIENT MRS. C TAYLOR & MR. T. GRIFFITHS

ADDRESS WOODSIDE - COACH ROAD
GOLDEN VALLEY

PROJECT PROPOSED ALTERATIONS. & EXTENSION

DRAWING SURVEY & SCHEME DESIGN

SCALE 1:100

DATE JUNE 2021

DWG No. PA/21-018 SK 81 01 D

PILKINGTON ARCHITECTURE
29A STRETTEA LANE
HIGHAM
ALFRETON
DERBYSHIRE
DE55 6EJ
Tel : 01773 843333
jon@pilkington-architecture.co.uk

This drawing is copyright
Contractors must check all dimensions on site, working only from grid & figure dimensions.
Discrepancies must be reported to the designer before work is done.