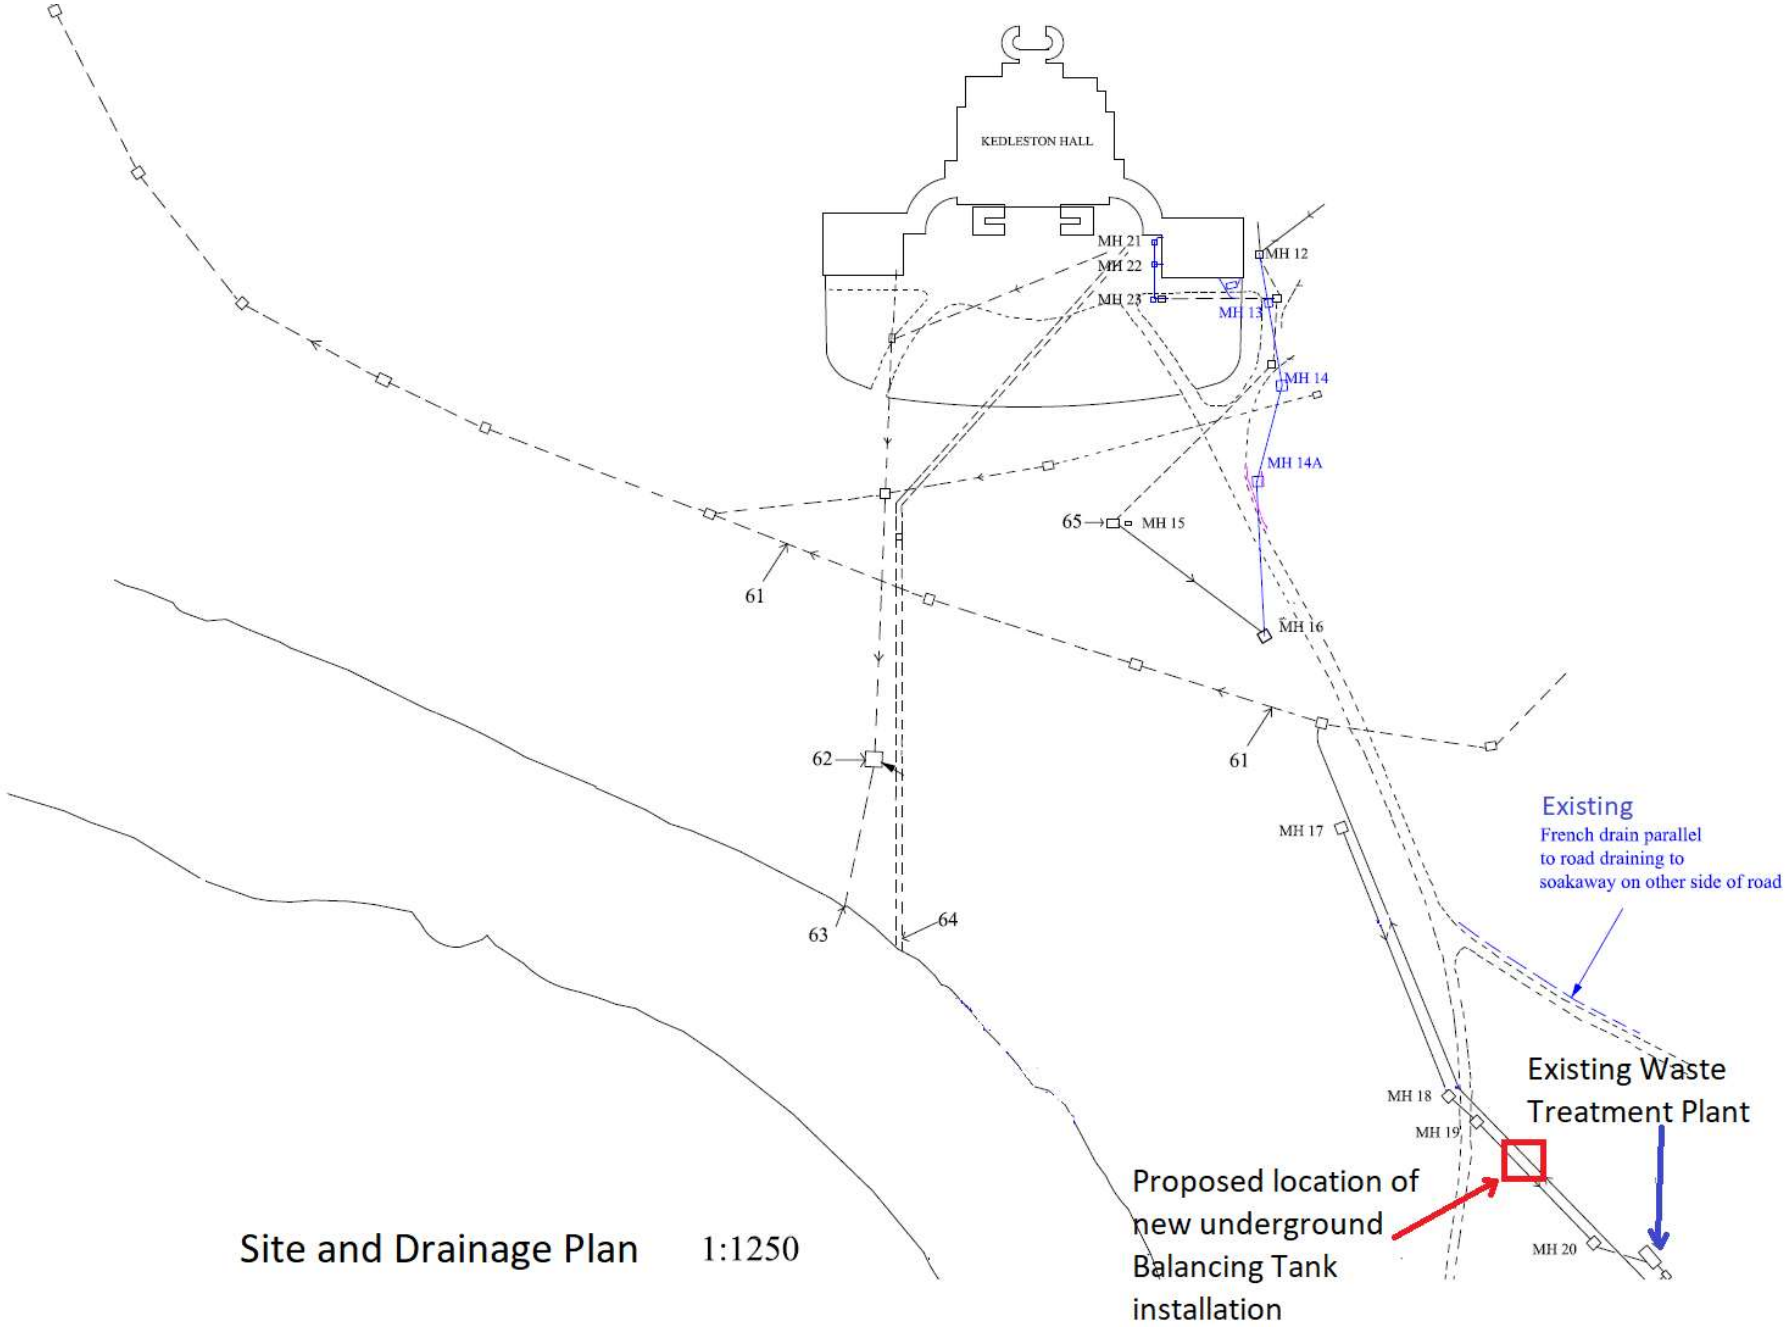


Site and Drainage Plan 1:1250