REVISION 1 (17.11.2021)

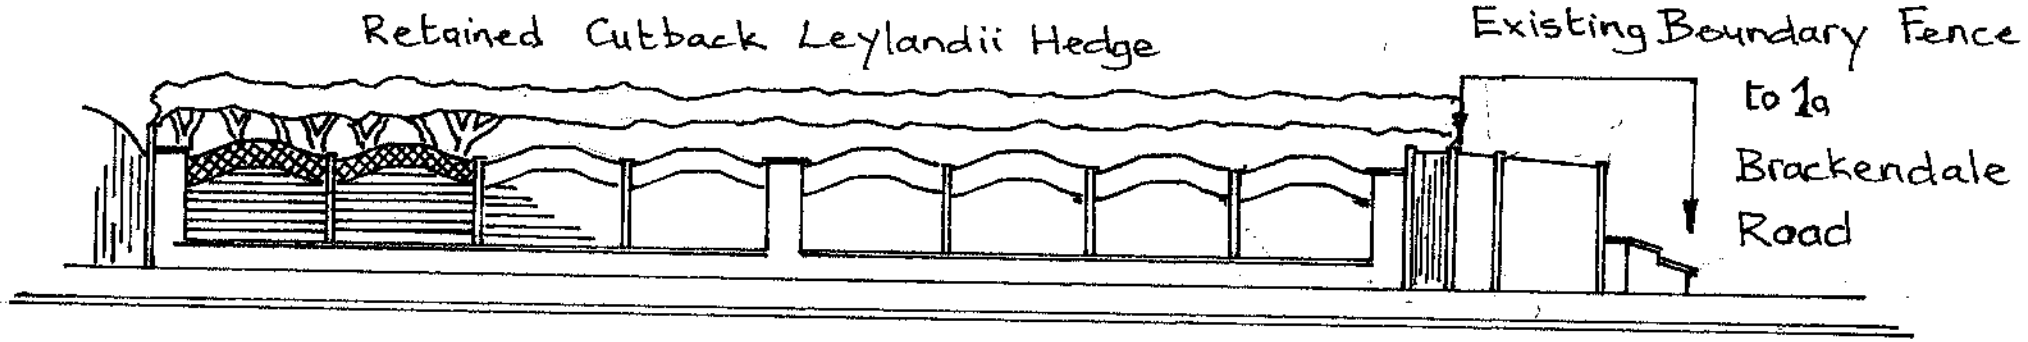

REVISION OF PROPOSED FENCE ON S. BOUNDARY OF 13 LARKHILL Scale 1:100

1.

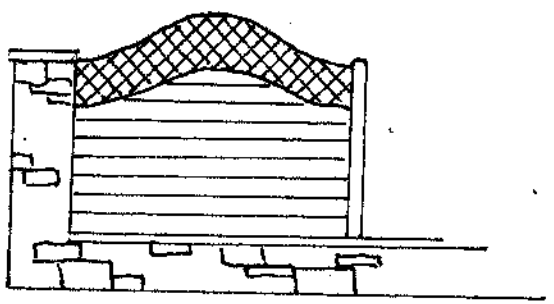

2.

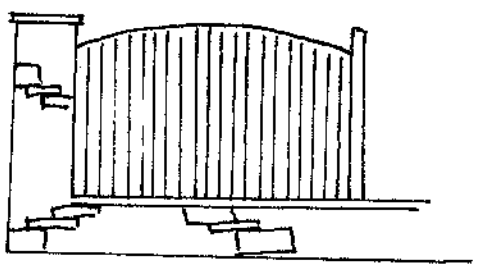

1. Bow Top Fencing Panels to fit between stone pillars / concrete posts
2. Dome Topped / Close Boarded Fencing Panels to fit as above

FENCING PANEL OPTIONS Scale 1:50