
THIS DRAWING IS COPYRIGHT AND MAY NOT BE COPIED, SHARED, TRACED OR ELECTRONICALLY TRANSMITTED WITHOUT THE EXPRESS PERMISSION OF THE ORIGINATOR - BUILDING DESIGN

ALL BUILDING WORK TO COMPLY WITH THE CURRENT BUILDING REGULATIONS IN FORCE AT THE TIME. CHECK ALL DIMENSIONS ON SITE PRIOR TO STARTING ON SITE. REPORT ANY DISCREPANCIES IMMEDIATELY

0 1 2 3 4 5

linear scale

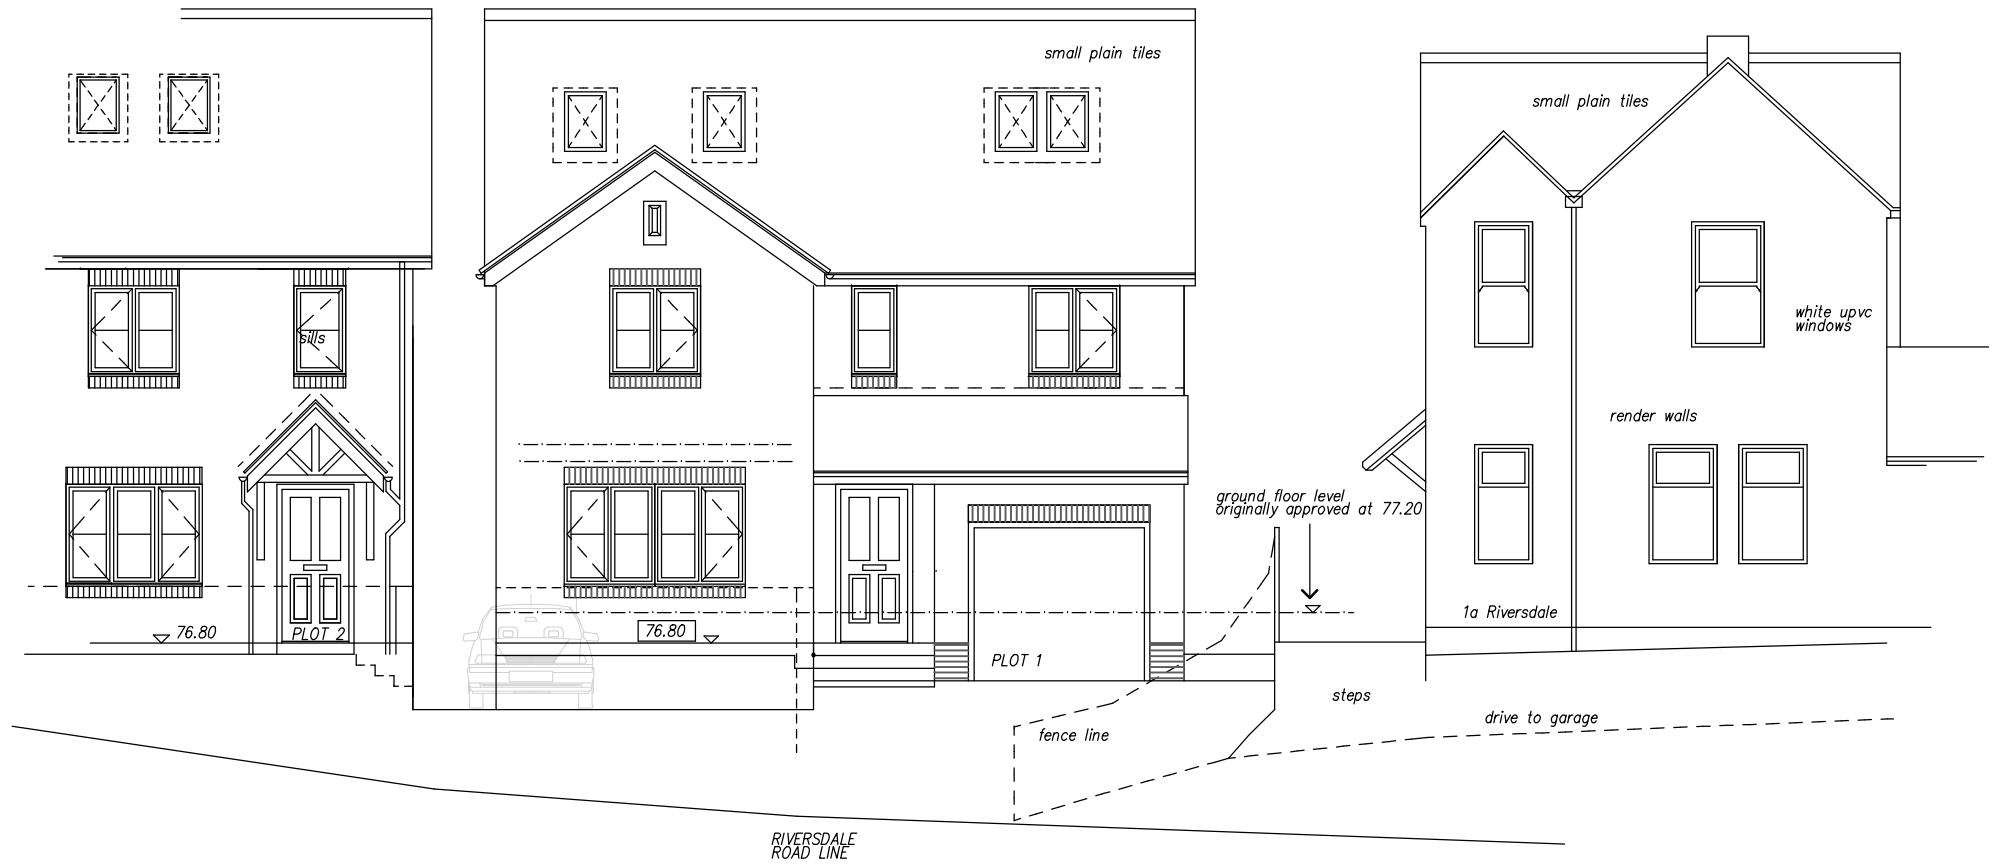

building design (Nottm) Ltd.

2 Broad Oak Cottages
Main Street
Strelley Village
Nottingham
NG8 6PD

01159 426145

tony_bradley@talk21.com

PROJECT

DETACHED DWELLING
UNIT 3

ADDRESS

1 RIVERSDALE
AMBERGATE

DRAWING NUMBER	DATE
21/1002/11	November 2021
	SCALES 1:100

REV	DATE	DRAWING TITLE
		Street View

A3