

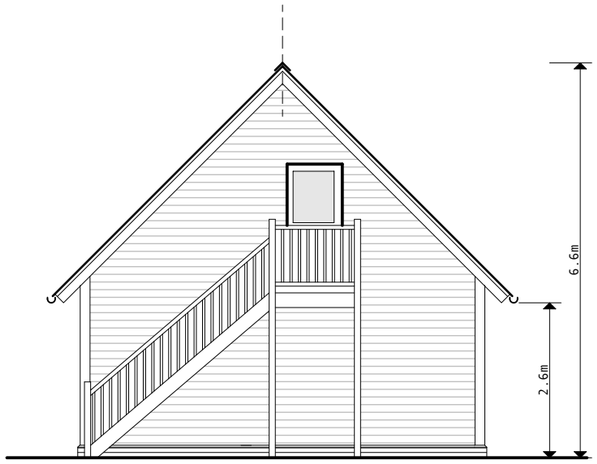



WEST ELEVATION

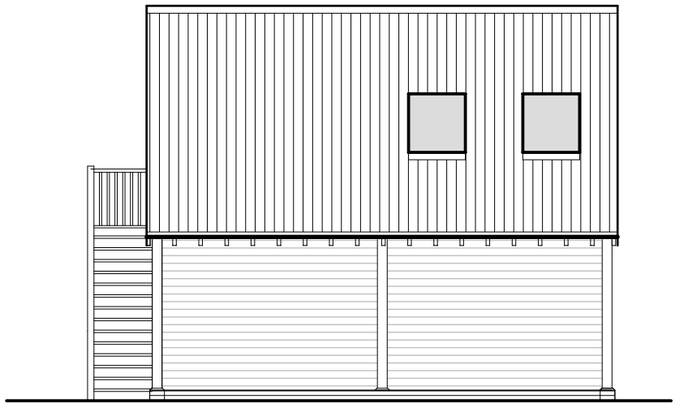


SOUTH ELEVATION

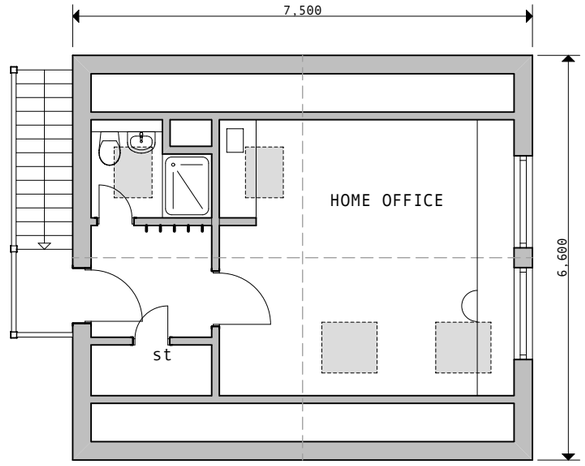


FIRST FLOOR PLAN

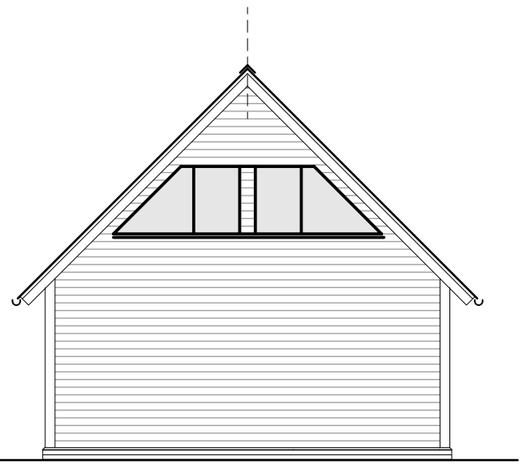

EAST ELEVATION

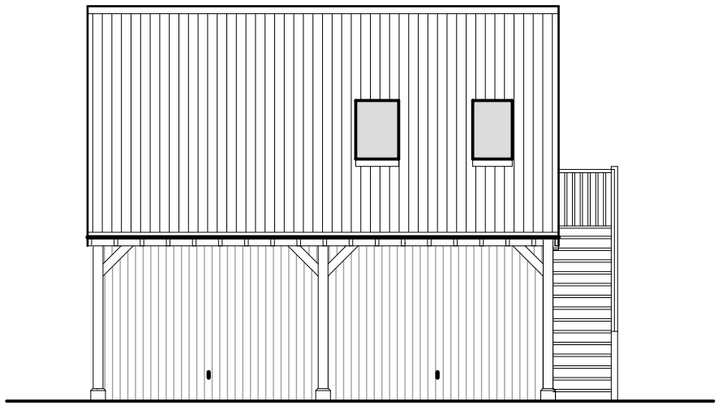


NORTH ELEVATION

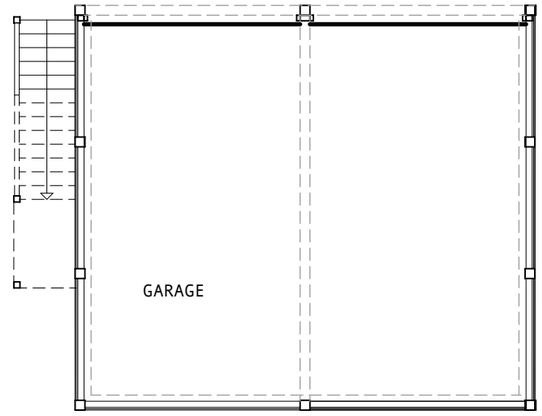

GROUND FLOOR PLAN

0 1 2 3

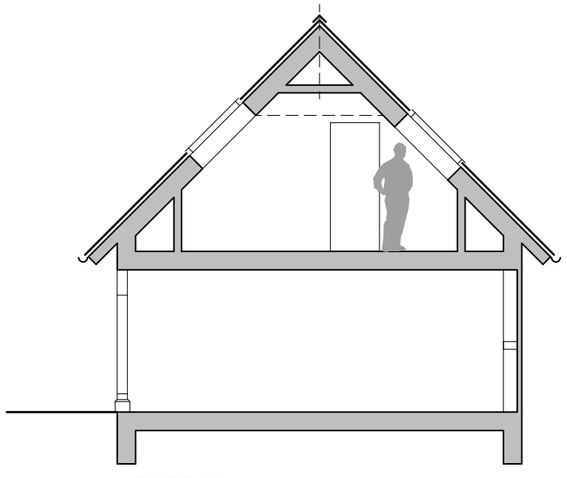

SECTION

MATERIALS:

WALLS: European oak feather edge cladding
ROOF: Concrete plain tiles

Job Title
CORNER VIEW WINDLEY LANE TURNDITCH DE56 2LN

Drawing Title
GARAGE & HOME OFFICE

Drawing Status PLANNING

Scale 1:100 @ A3 Date 11/21

Drawing Number Rev
2138/ P5

LIAM DOHERTY ARCHITECT
3 Kingsbridge Way Bramcote Nottingham NG9 3LW
Tel 0115 9229211 email lda@macace.net