
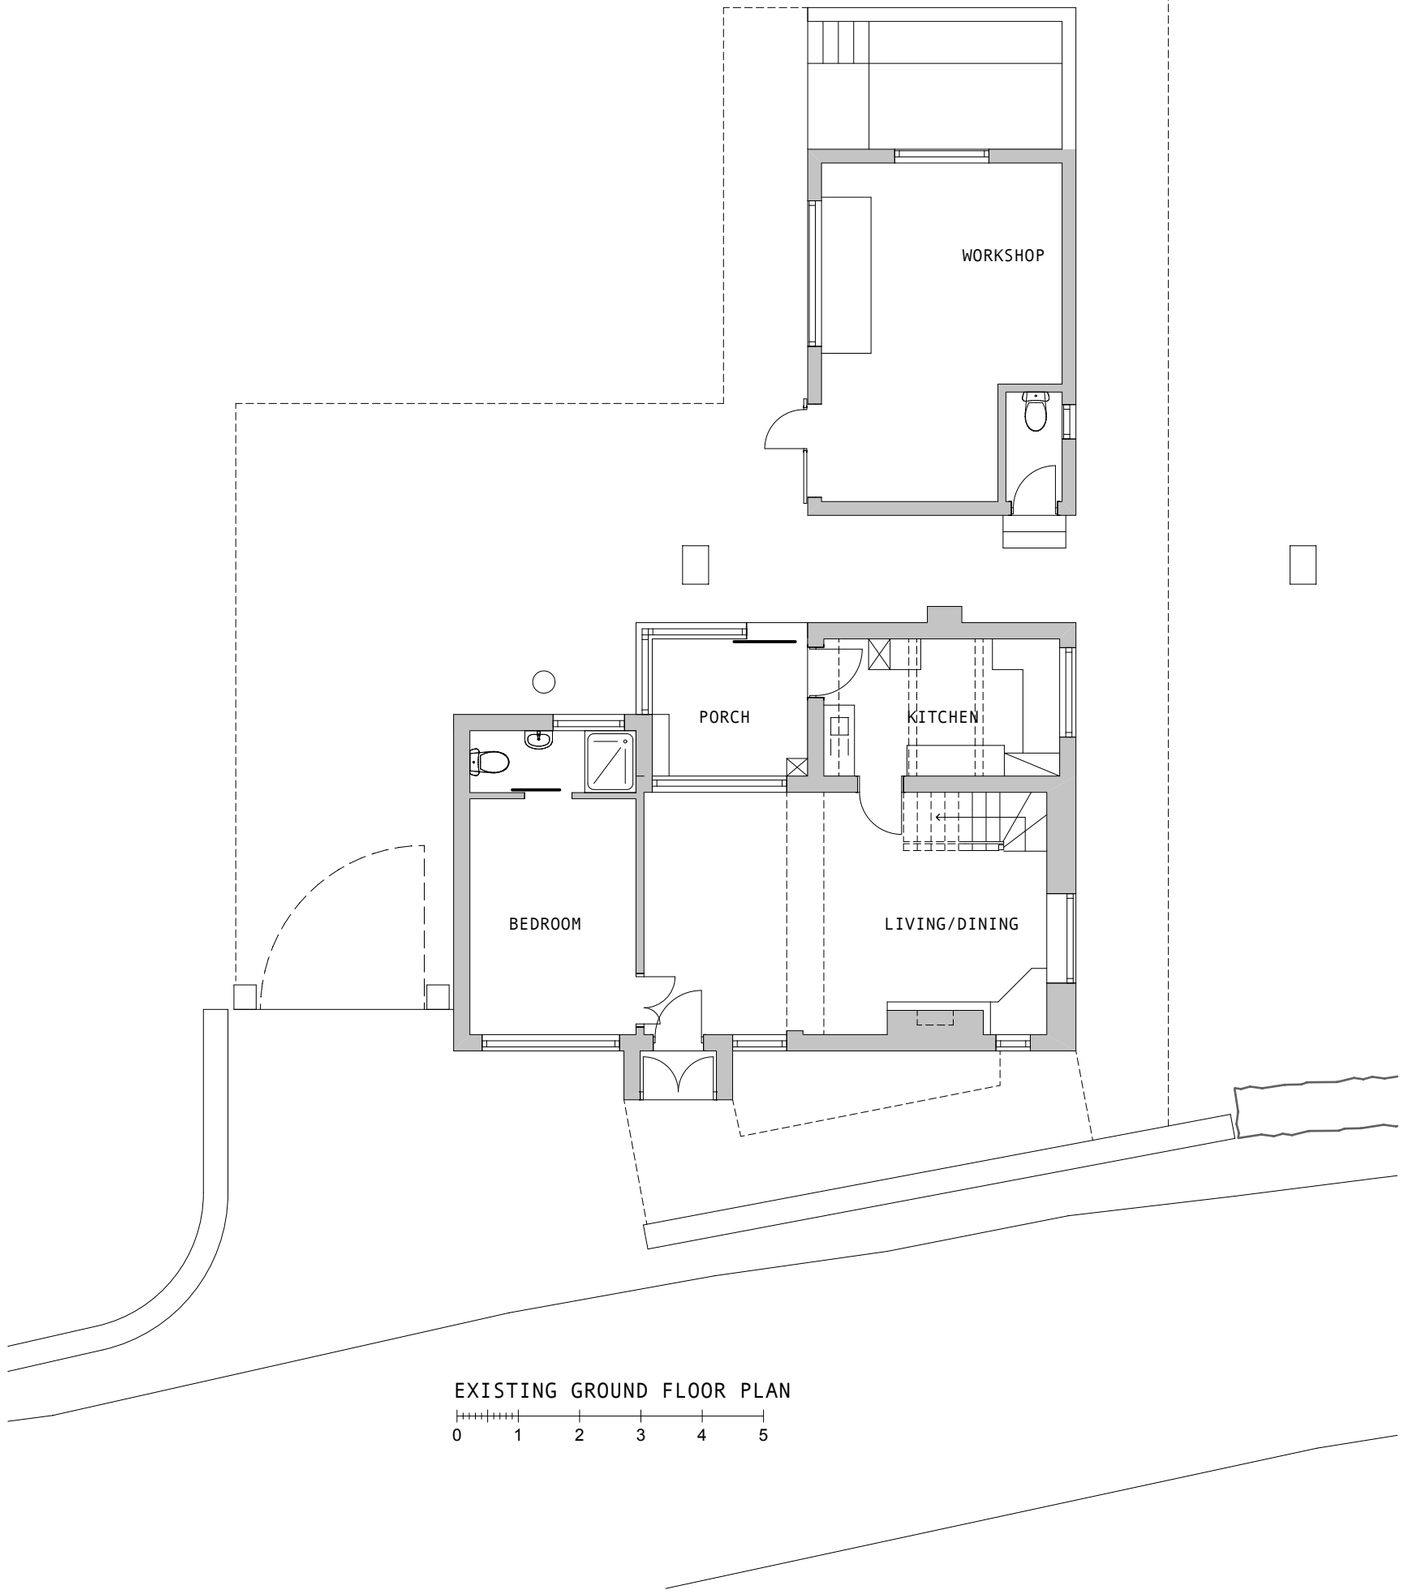


EXISTING GROUND FLOOR PLAN

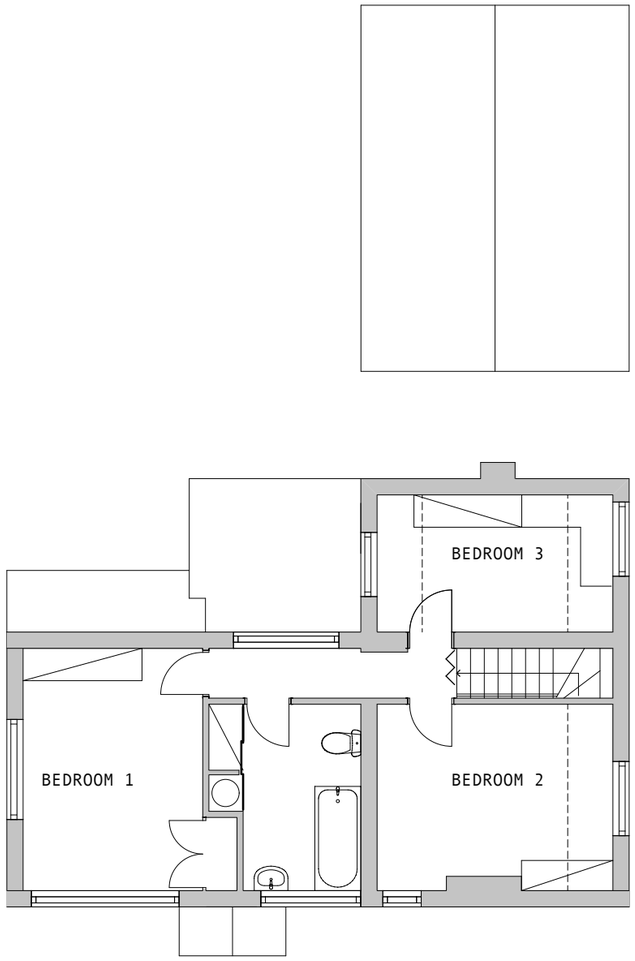

EXISTING FIRST FLOOR PLAN

Job Title

CORNER VIEW WINDLEY LANE TURNDITCH DE56 2LN

Drawing Title

EXISTING FLOOR PLANS

Drawing Status PLANNING

Scale 1:100 @ A3 Date 11/21

Drawing Number Rev

2138/P1

LIAM DOHERTY ARCHITECT

3 Kingsbridge Way Bramcote Nottingham NG9 3LW

Tel 0115 9229211 email lda@macace.net