

PROPOSED LAYOUT

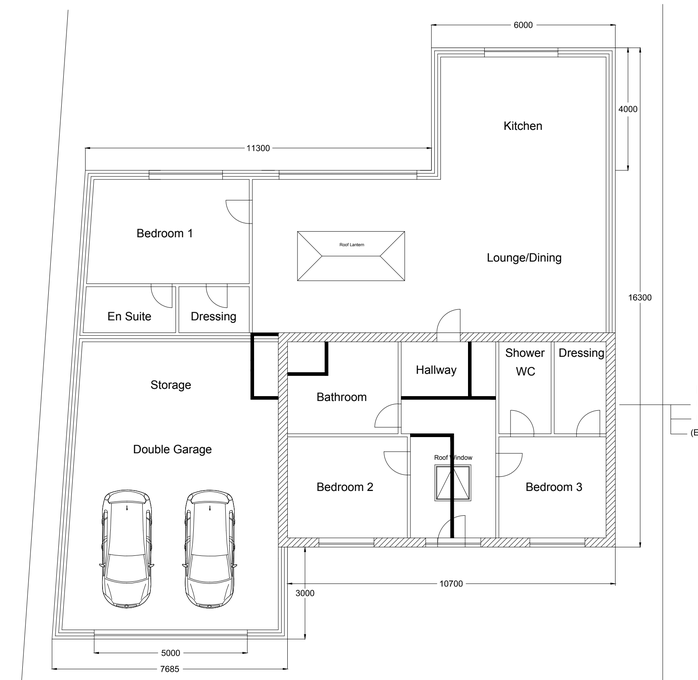


Plan


N.B.
Perimeter walls of existing bungalow shown hatched
Existing walls to be demolished shown as solid fill
(Existing external openings to be bricked up and made good)

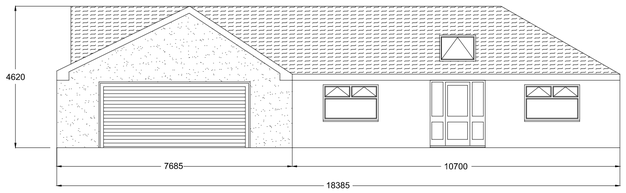


Front Elevation

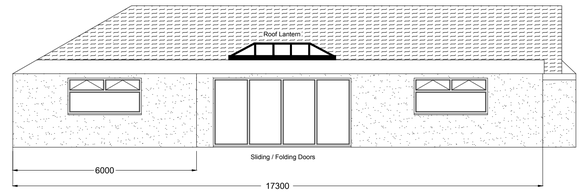

Rear Elevation

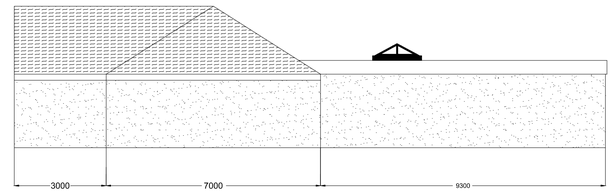

Elevation To No 94

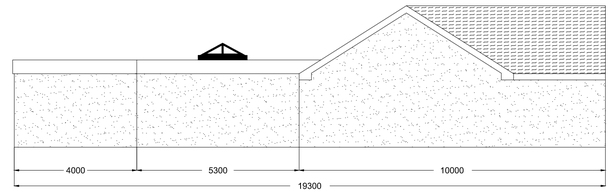

Elevation To No 98

Site Boundaries

Proposed rendered finish shown thus:

EXISTING LAYOUT



Ground Floor




Front Elevation



Rear Elevation



Elevation to No 98

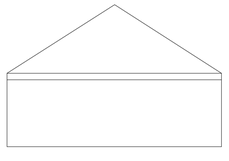

Elevation to No 94

NOTES

REVISIONS

No	Date	Description
1	04/11/2021	Fenestration to Double Garage front elevation revised
2	24/04/2021	Garage depth reduced from 6m to 3m and kitchen footprint increased

Scale 1 :100 on A1 Template

Project Title

PROPOSED EXTENSIONS
96 HEAGE ROAD
RIPLEY DE5 3GH

Client

SPL PROPERTY & BUILDING SERVICES

Drawing Title

PLANNING APPLICATION

Drawing Number	Date	Revision
SPL 1	NOV 2021	Reference A