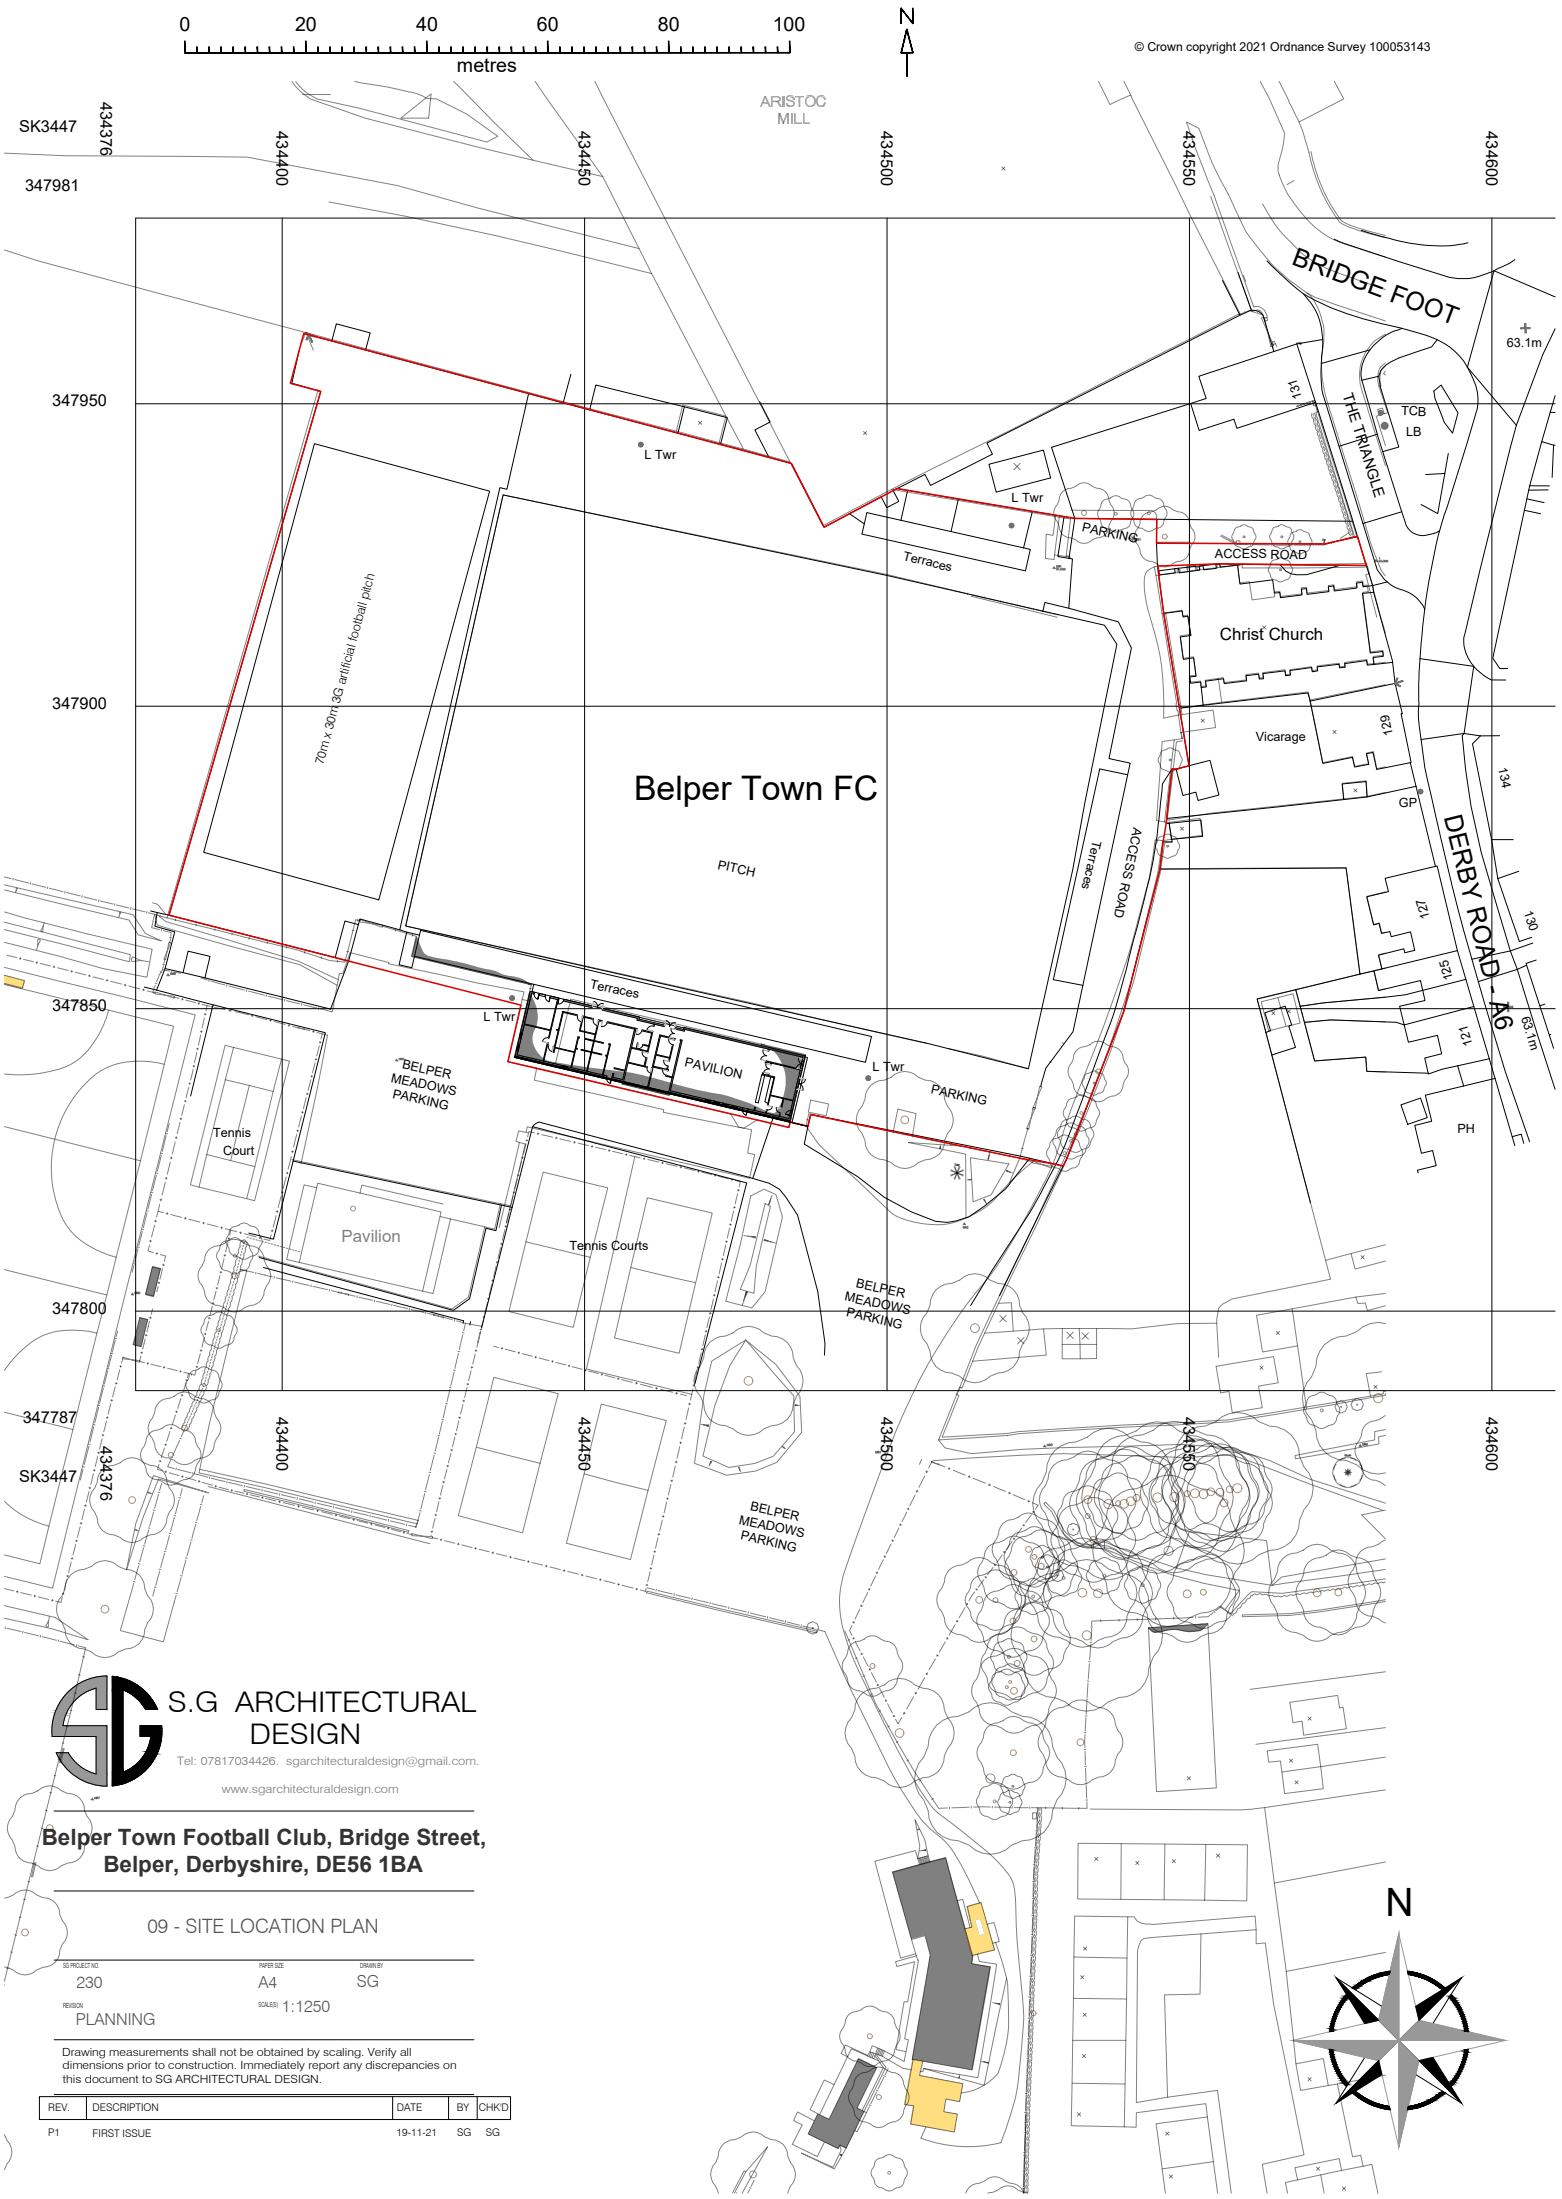


S.G ARCHITECTURAL DESIGN
Tel: 07817034426. sgarchitecturaldesign@gmail.com.
www.sgarchitecturaldesign.com

Belper Town Football Club, Bridge Street, Belper, Derbyshire, DE56 1BA

09 - SITE LOCATION PLAN

SG PROJECT NO	PAPER SIZE	DRAWN BY
230	A4	SG

REVISION: PLANNING
SCALE(S): 1:1250

Drawing measurements shall not be obtained by scaling. Verify all dimensions prior to construction. Immediately report any discrepancies on this document to SG ARCHITECTURAL DESIGN.

REV.	DESCRIPTION	DATE	BY	CHK'D
P1	FIRST ISSUE	19-11-21	SG	SG