
Scale 1:100

0 1 2 3 4 5 10

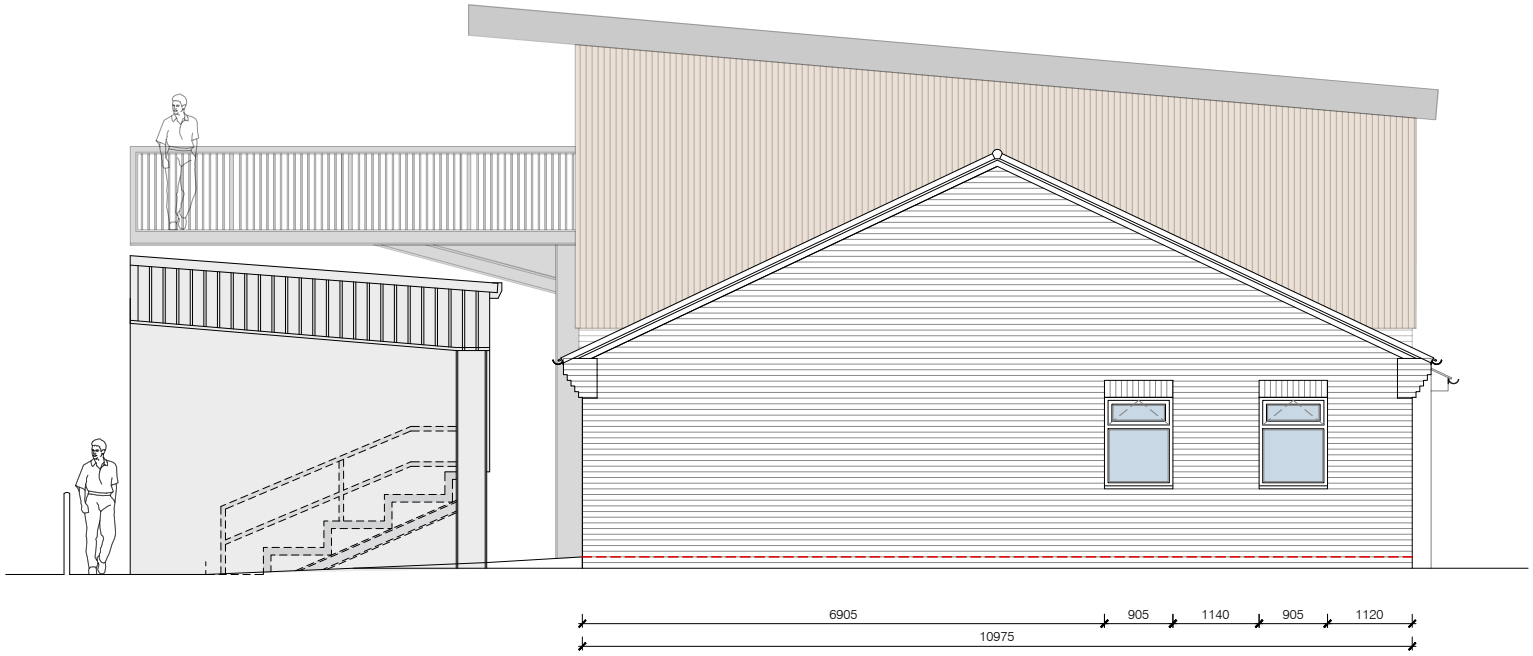

S.G ARCHITECTURAL DESIGN
Tel: 07817034426. sgarchitecturaldesign@gmail.com.
www.sgarchitecturaldesign.com

Belper Town Football Club, Bridge Street, Belper, Derbyshire, DE56 1BA

06 - PROPOSED REAR

PROJECT NO.	PAPER SIZE	DRAWN BY
230	A4	SG
REVISION	SCALES 1:100	
PLANNING		

Drawing measurements shall not be obtained by scaling. Verify all dimensions prior to construction. Immediately report any discrepancies on this document to SG ARCHITECTURAL DESIGN.

REV.	DESCRIPTION	DATE	BY
P1	FINAL - PLANNING	19-11-21	SG