S.G ARCHITECTURAL DESIGN
Tel: 07817034426. sgarchitecturaldesign@gmail.com.
www.sgarchitecturaldesign.com


Belper Town Football Club, Bridge Street, Belper, Derbyshire, DE56 1BA

04 - RIGHT HAND SIDE (PITCH SIDE)

PROJECT NO.	PAPER SIZE	DRAWN BY
230	A4	SG
STATUS	SCALE	
PLANNING	1:100 / 1:200	

Drawing measurements shall not be obtained by scaling. Verify all dimensions prior to construction. Immediately report any discrepancies on this document to SG ARCHITECTURAL DESIGN.

REV.	DESCRIPTION	DATE	BY
P1	FINAL - PLANNING	19-11-21	SG

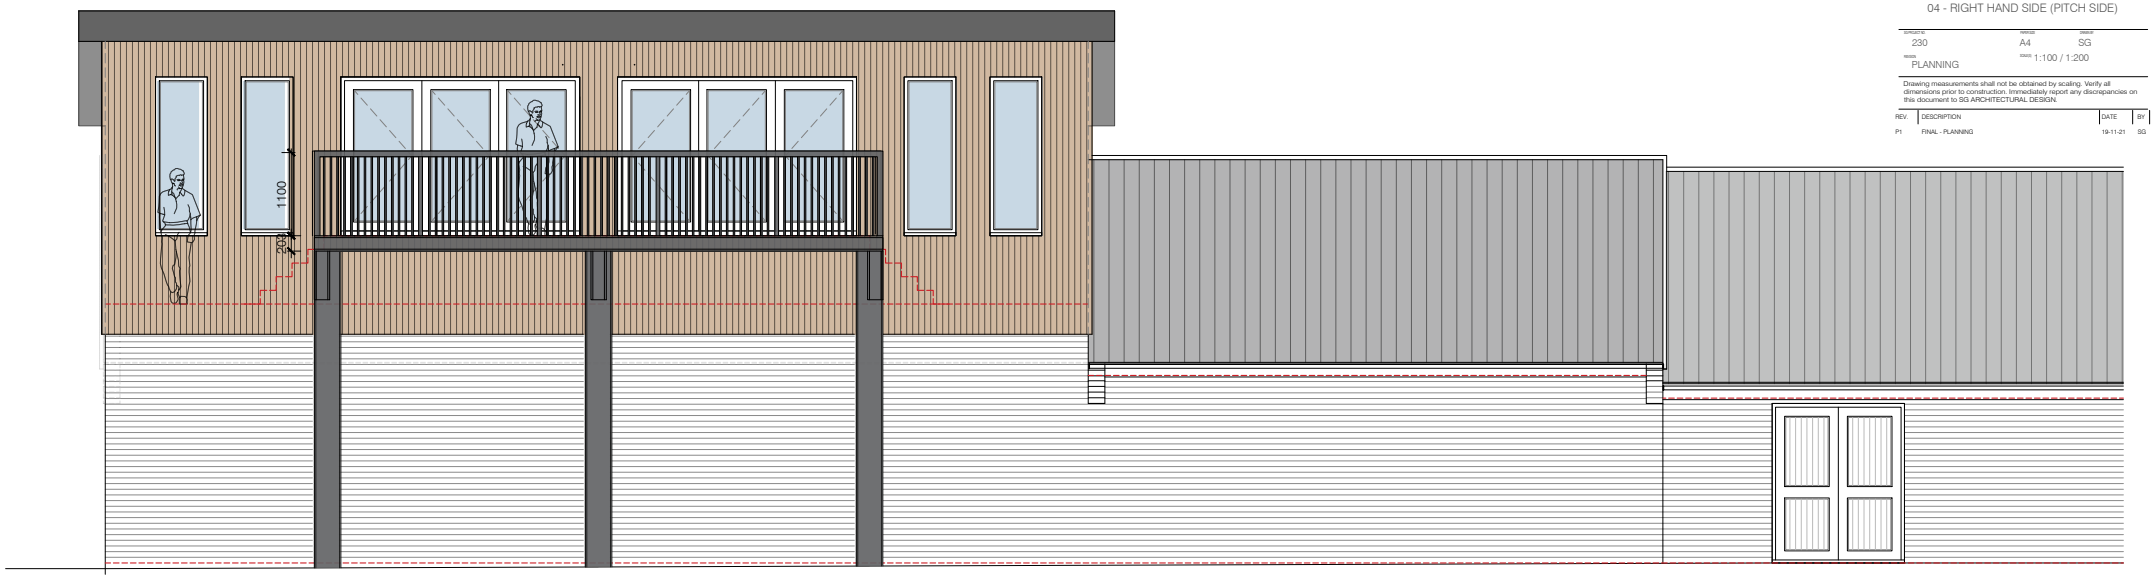

20600 | 1445 | 1750 | 4330
7525
46640
13000



20600 | 1445 | 1750 | 4330 | 6270 | 1760 | 4715 | 905 | 1385 | 905 | 1005 | 910 | 680
7525 | 18515
46640
13000