
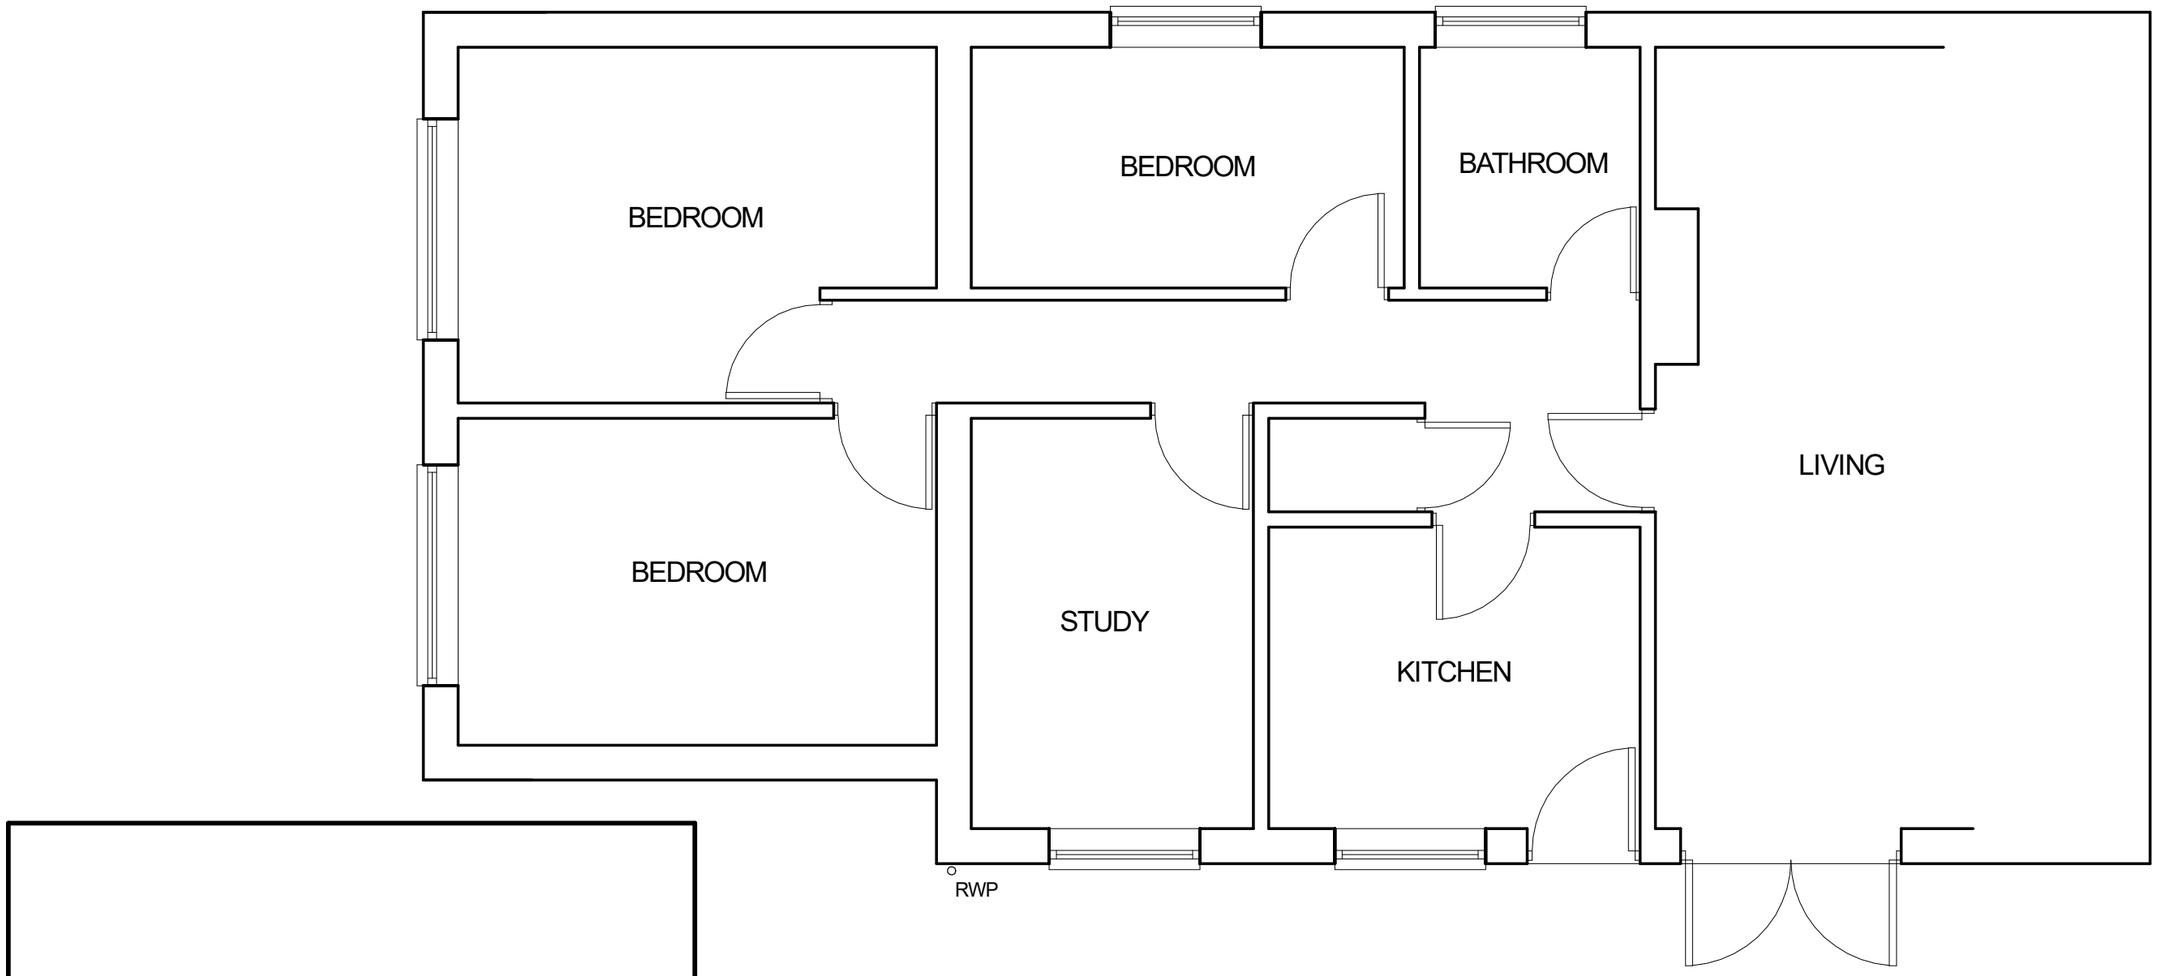


EXISTING PLAN

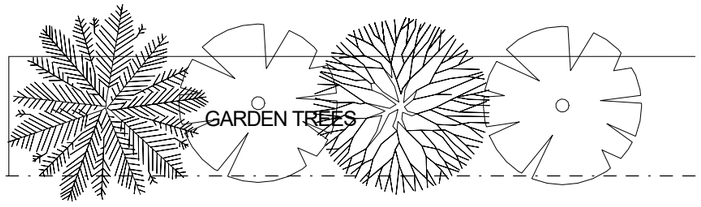

SCALE 1:50@A3	DATE Nov. 2021	REF. 201121/1

PLANNING/BUILDING REGULATIONS DRAWING

All dimensions to be checked on site

Proposed Extension at:
1 Alport Close Belper Derbys DE56 1EX
for Mr & Mrs R Wragg

design connexions
Architectural Services
25 Linsdale Gardens Gedling
Nottingham NG4 4GY
Tel. 07760 215478
e-mail: designconnexions@gmail.com
www.designconnexions.co.uk