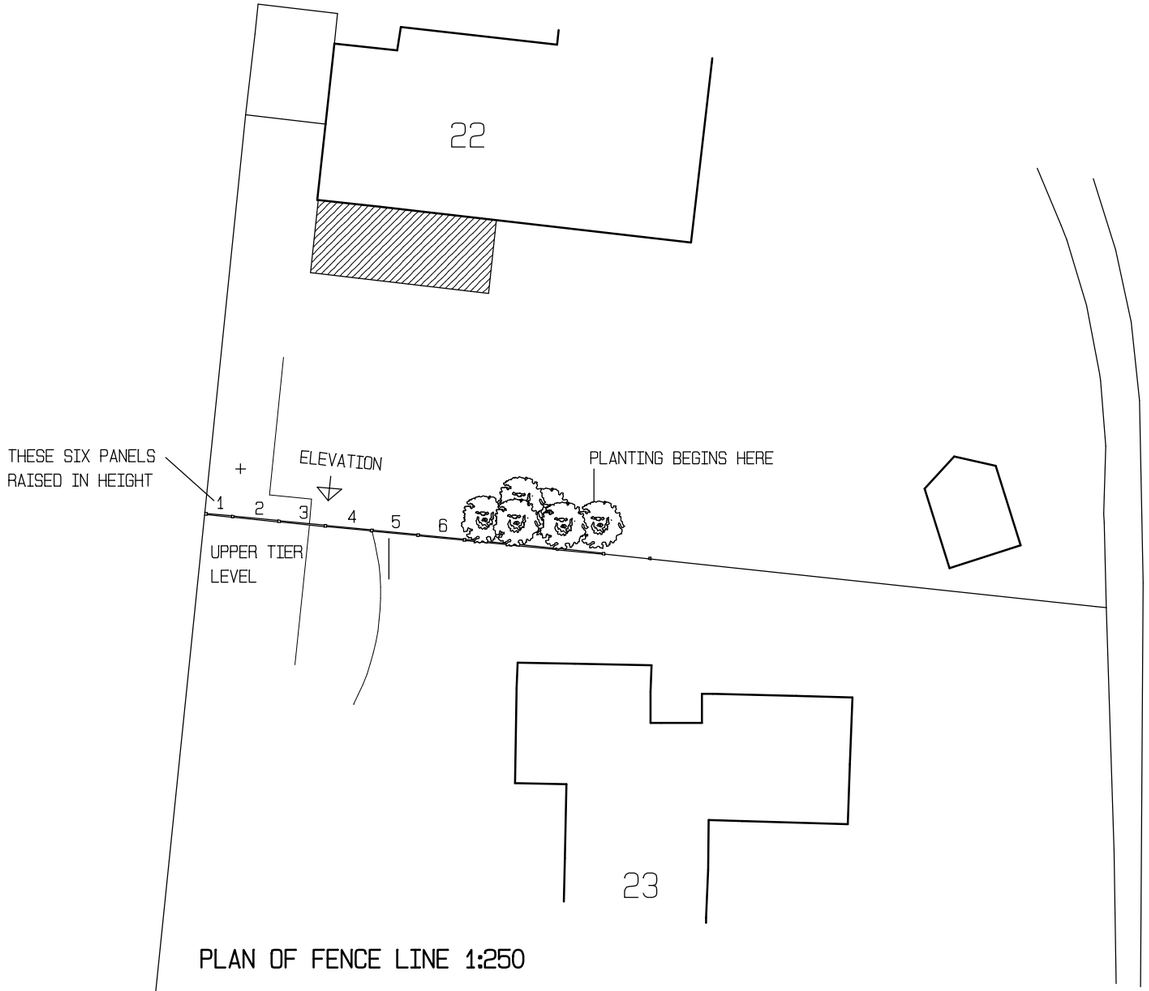

PLAN OF FENCE LINE 1:250

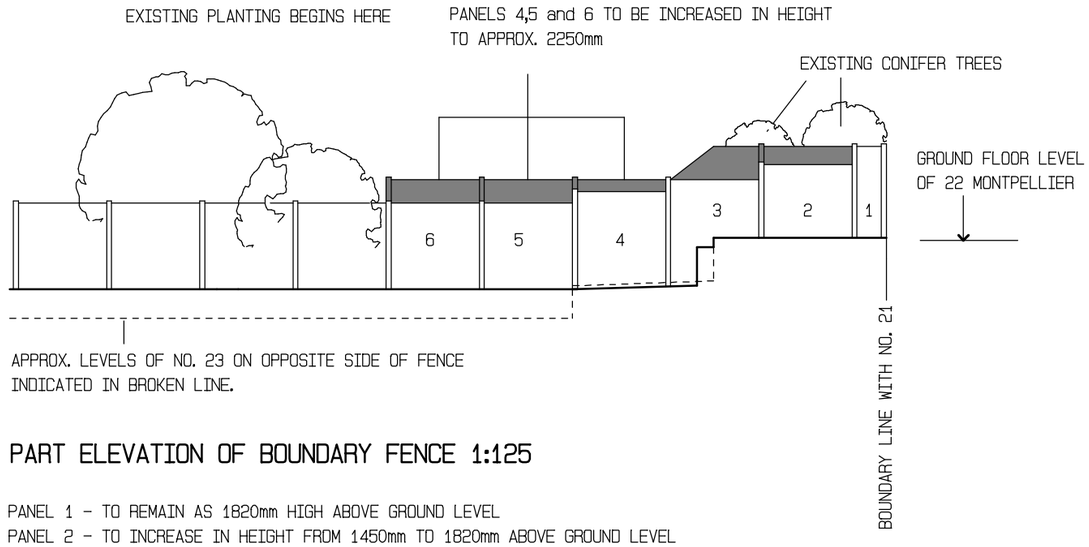

PART ELEVATION OF BOUNDARY FENCE 1:125

PANEL 1 - TO REMAIN AS 1820mm HIGH ABOVE GROUND LEVEL
PANEL 2 - TO INCREASE IN HEIGHT FROM 1450mm TO 1820mm ABOVE GROUND LEVEL
PANEL 3 - TO INCREASE IN HEIGHT TO PROFILE INDIACTED BUT MIN. 1820mm ABOVE
THE UPPER TIER OF GROUND IN THE OWNWERSHIP OF NO. 23.

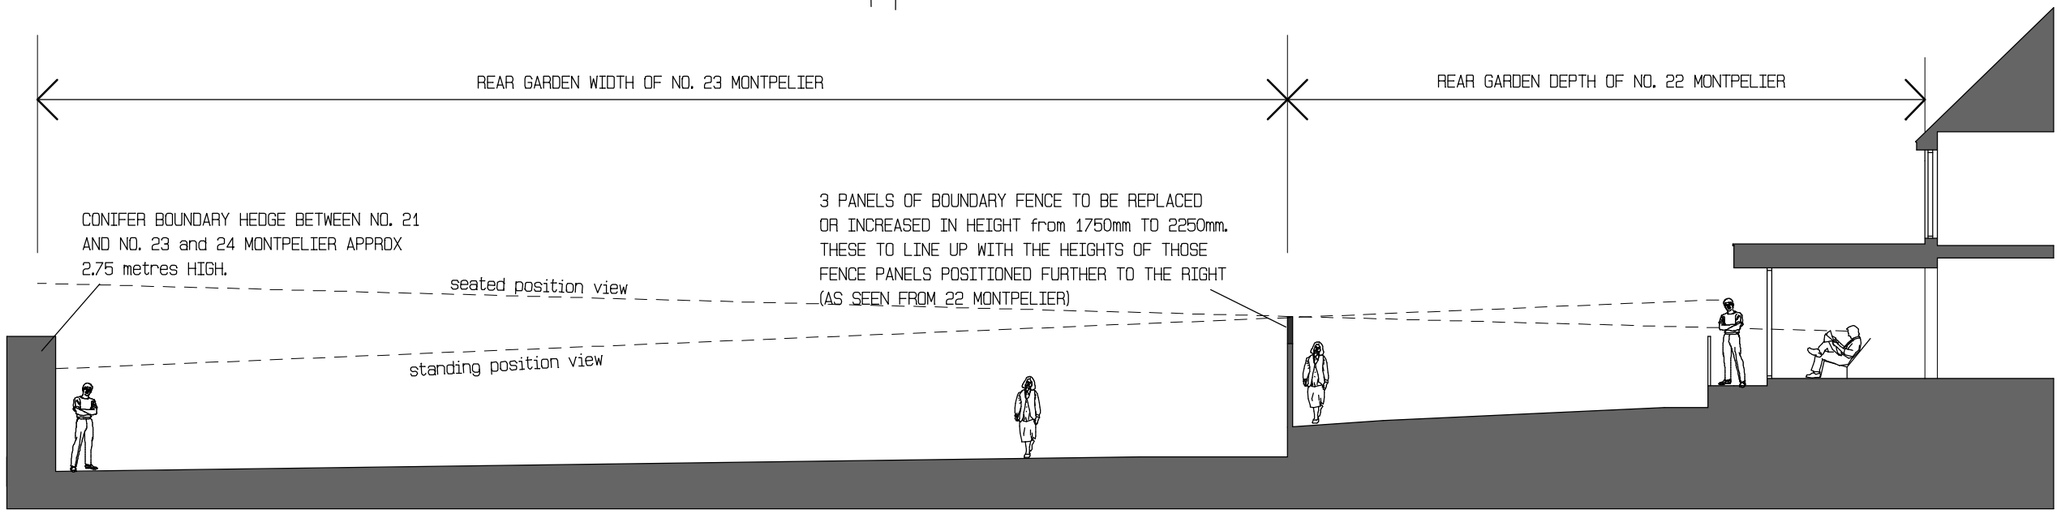

CROSS SECTION THROUGH SITE 1:125

REVISIONS
A INFORMATION ADDED TO ACCORD WITH PLANNERS COMMENTS. 13TH OCTOBER 2021
B MORE INFORMATION ADDED TO ACCORD WITH PLAERS COMMENTS. 29TH NOVEMBER 2021

PROPOSED SINGLE STOREY REAR EXTENSION AND IMPROVEMENTS		DATE : JULY 2021
0 3 metres	DAVID SWANN ARCHITECT 14 BURLEY HILL ALLESTREE DERBY DE22 2ET	22 MONTPELIER QUARNDON DERBYSHIRE DE22 5JW
	DWG. NO. MACD - P-02A	SCALE 1 : 125 A3